DWG NO 4-ICW-01

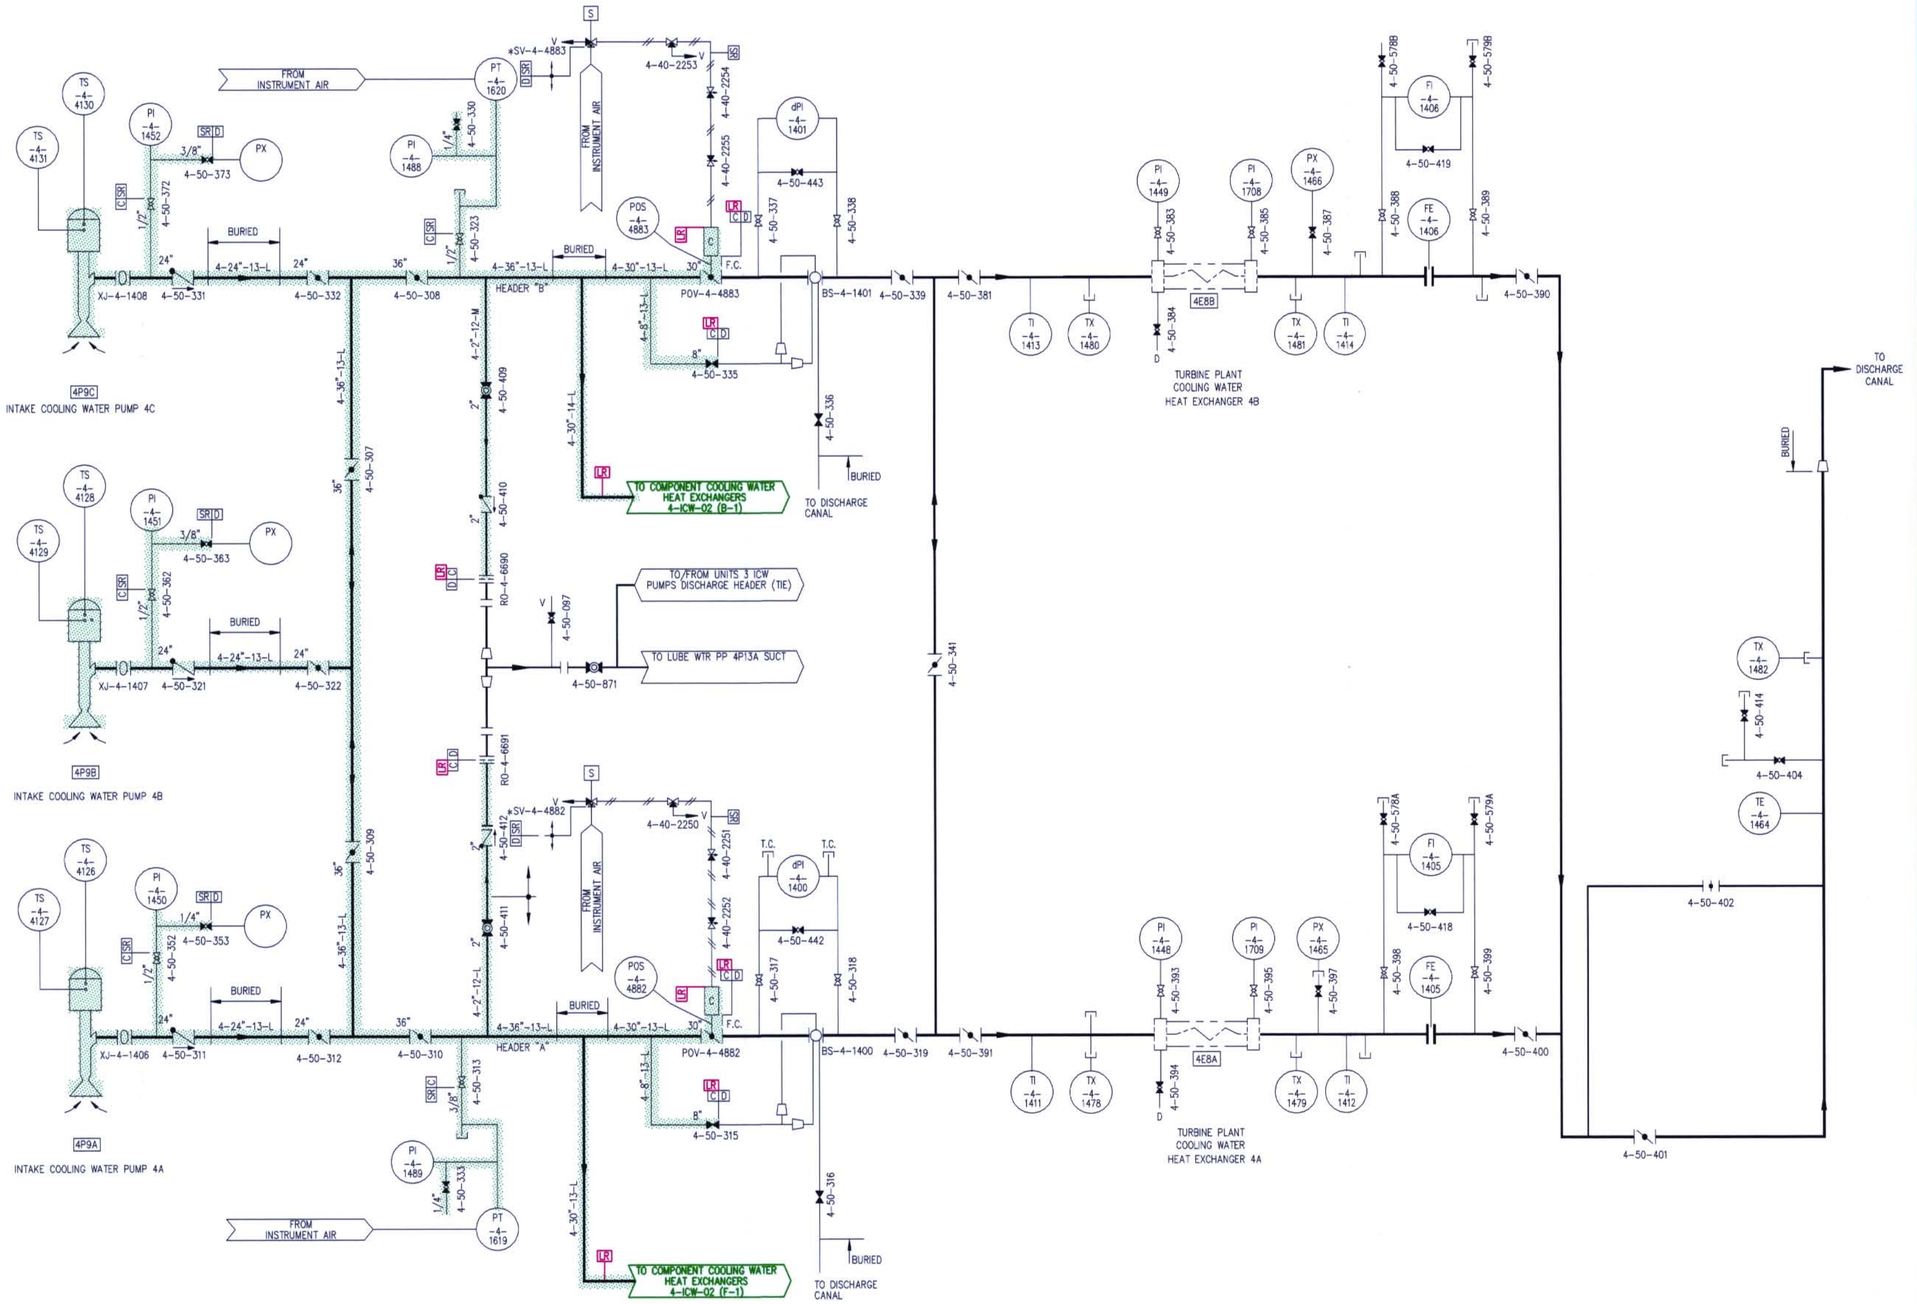

D-094

NOTES:

1. FOR GENERAL NOTES & LEGEND SEE DWG NO. 0-NOTES-01.

FPL	INTAKE COOLING WATER	FLORIDA POWER & LIGHT TURKEY POINT NUCLEAR UNIT 4 LICENSE RENEWAL BOUNDARY DRAWING
		DRAWING NUMBER: 4-ICW-01 — REVISION: 0

4ICW01.DWG