DWG NO 4-MS-03

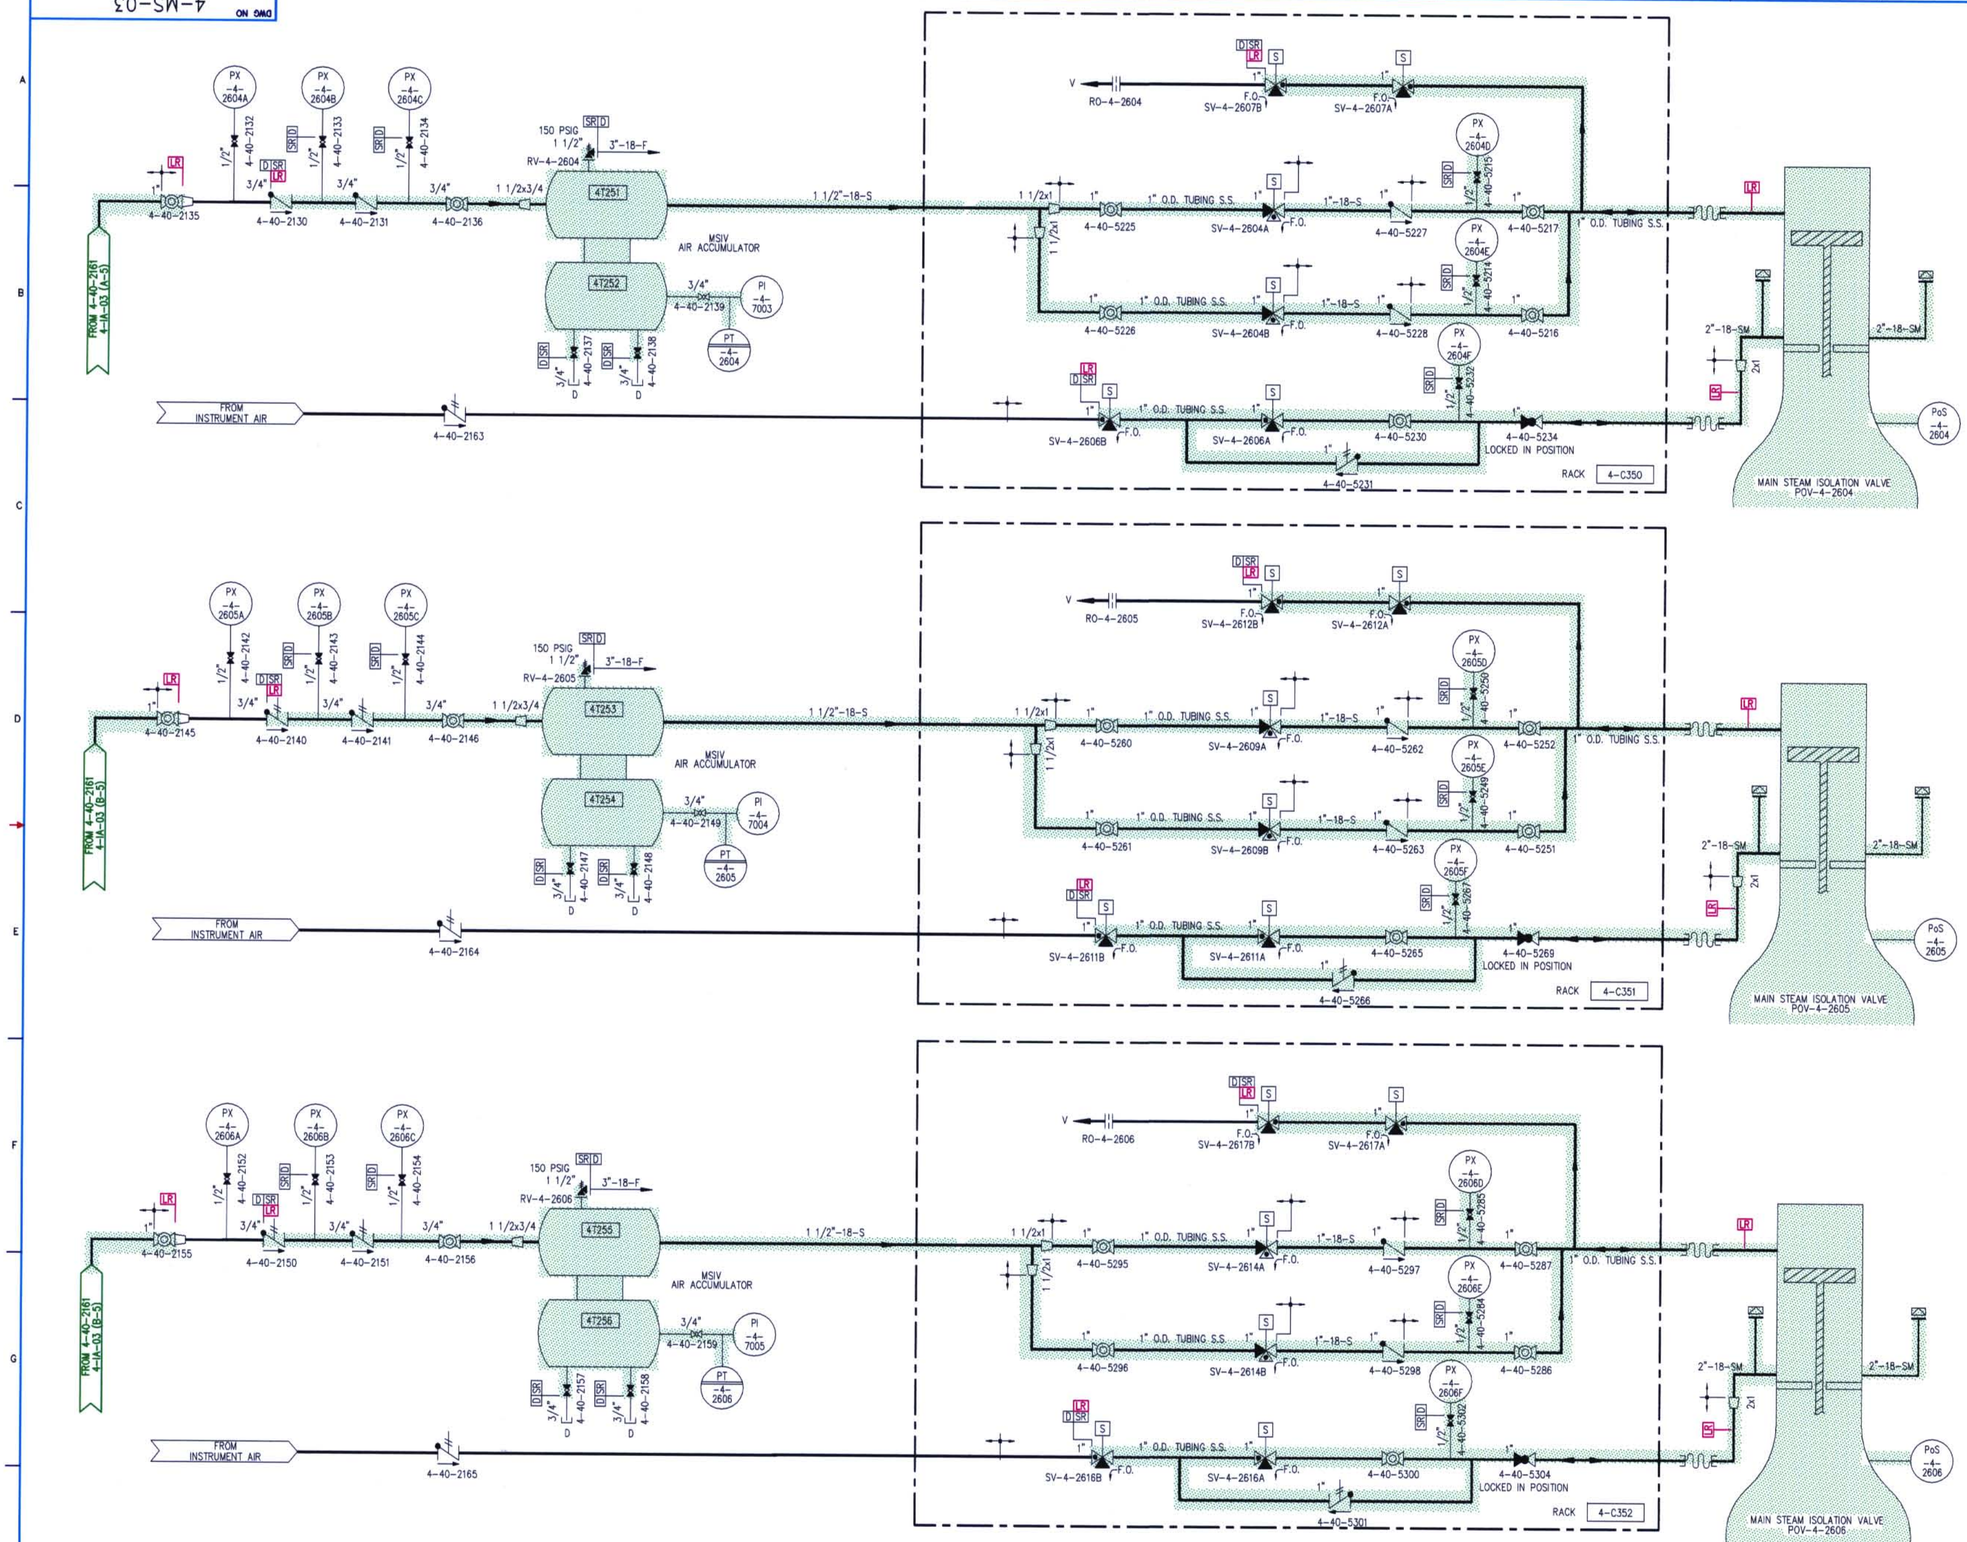

D-101

NOTES:

1.. FOR GENERAL NOTES & LEGEND SEE DWG 0-NOTES-01.

FPL	MAIN STEAM	FLORIDA POWER & LIGHT TURKEY POINT NUCLEAR UNIT 4
		LICENSE RENEWAL BOUNDARY DRAWING
		DRAWING NUMBER 4-MS-03 — REVISION 0

4MS03.DWG