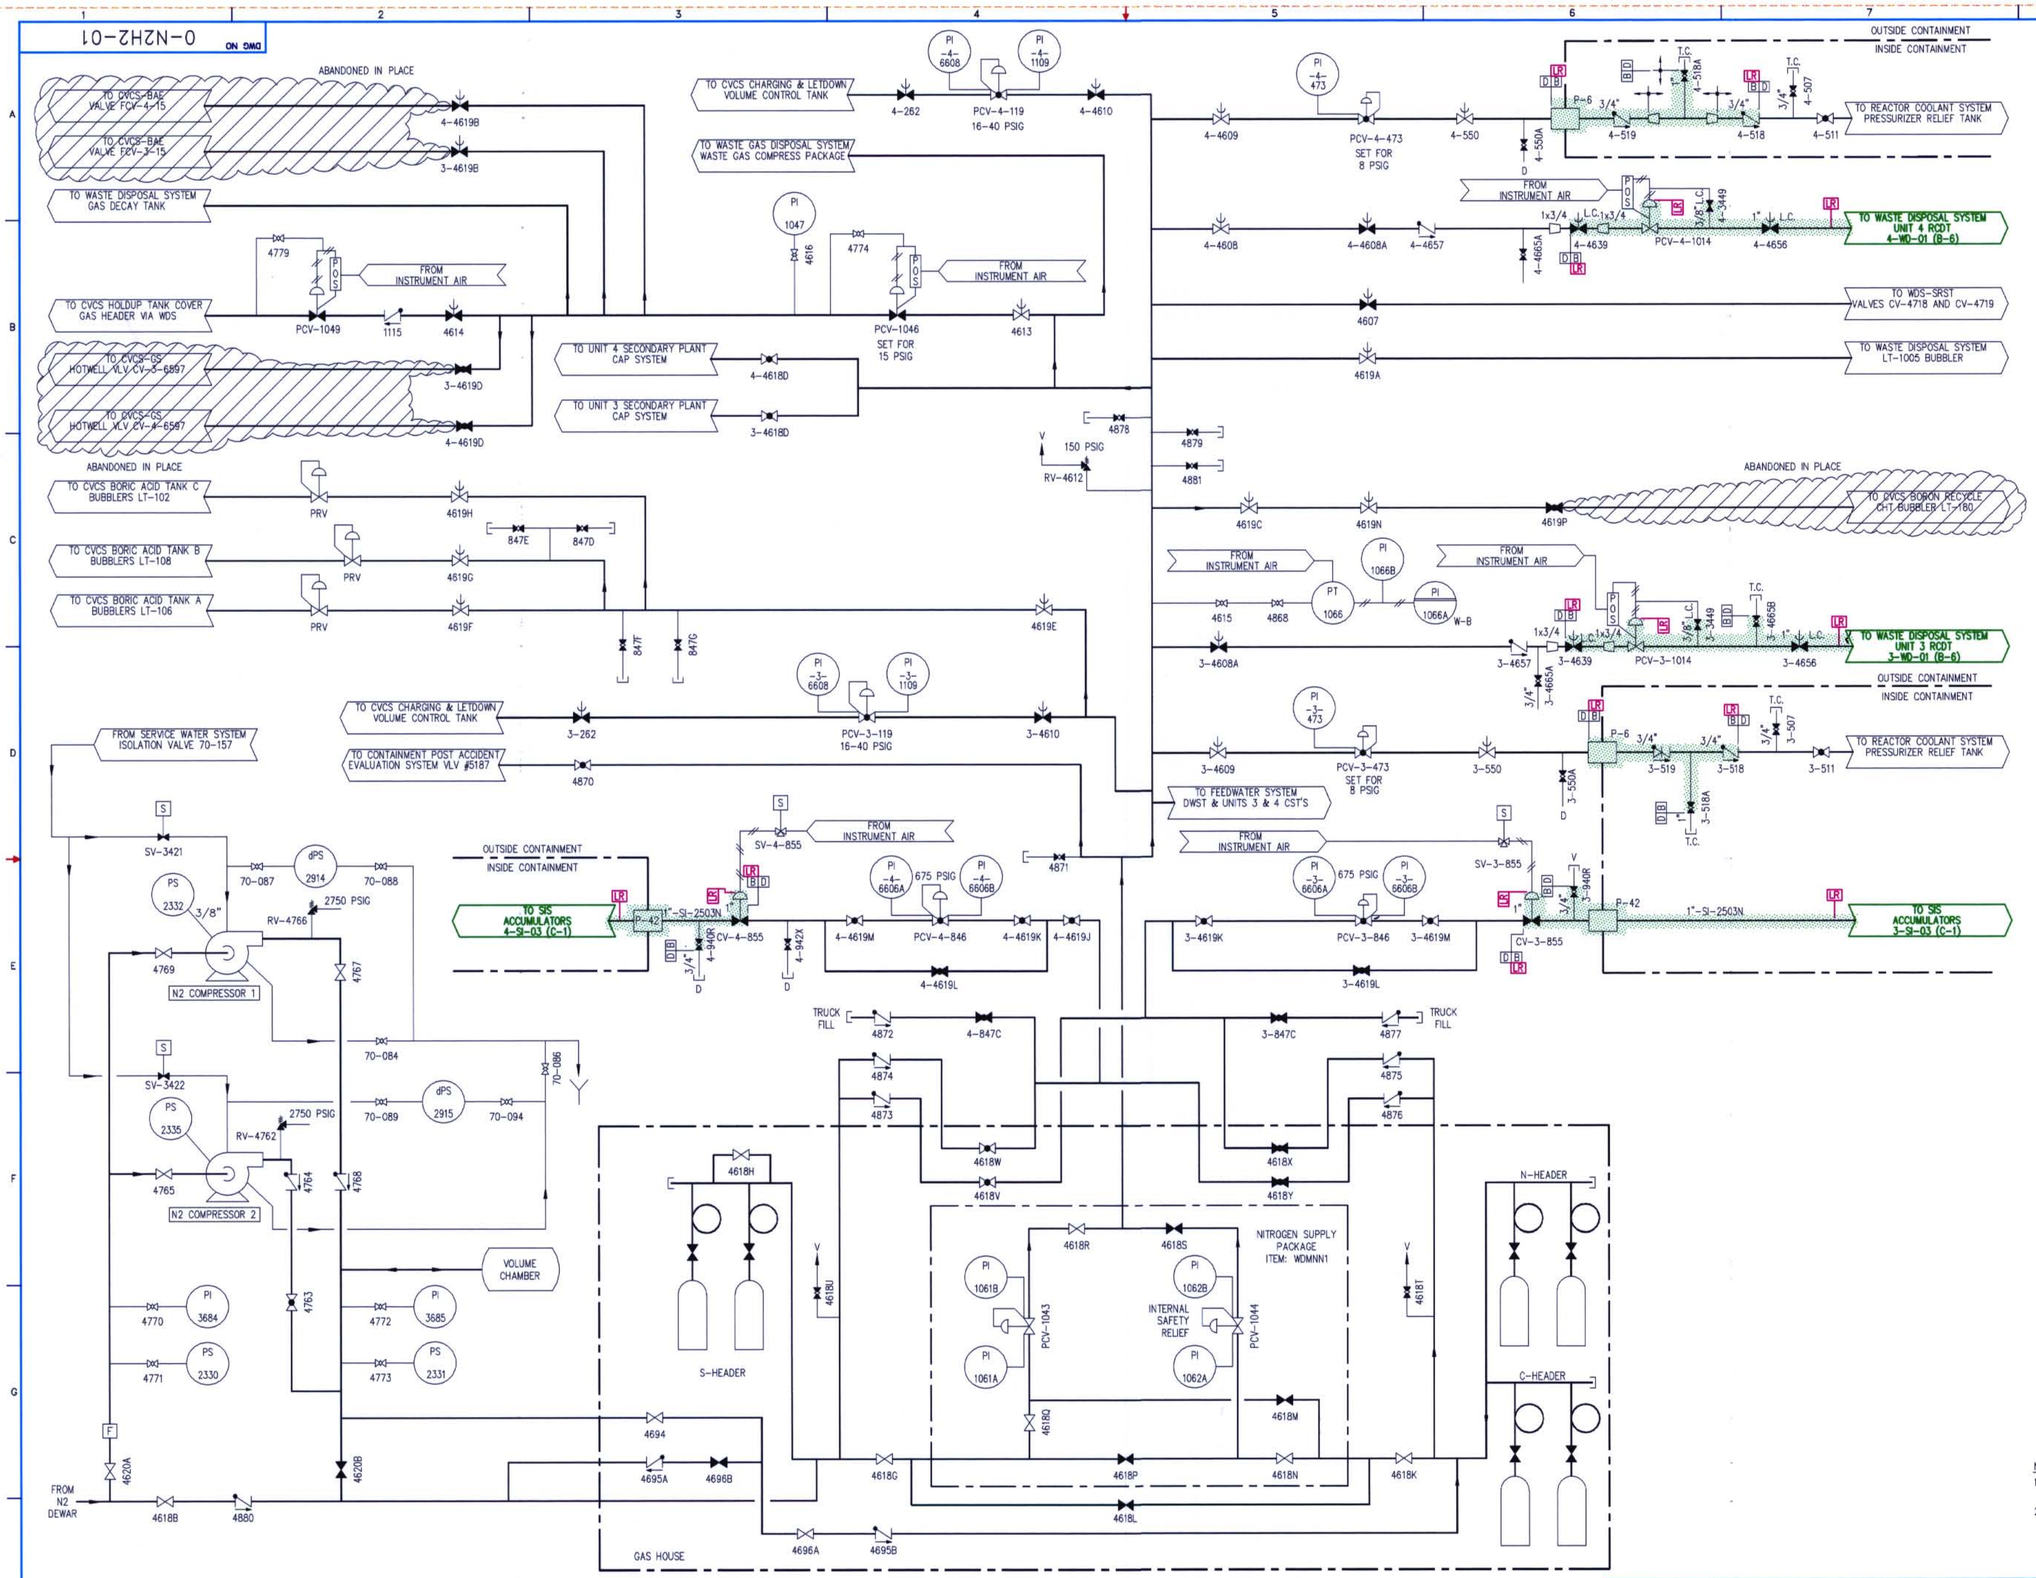

D-102

NOTES:

1. FOR GENERAL NOTES & LEGEND SEE DWG NO. 0-NOTES-01.
2. THERE ARE TYPICALLY 6 NITROGEN CYLINDERS ON THE NORTH AND CENTER HEADERS AND 20 CYLINDERS ON THE SOUTH HEADER.

FPL

NITROGEN & HYDROGEN

FLORIDA POWER & LIGHT
TURKEY POINT NUCLEAR UNITS 3 & 4
LICENSE RENEWAL BOUNDARY DRAWING

DRAWING NUMBER	REVISION
0-N2H2-01	0

0N2H201.DWG