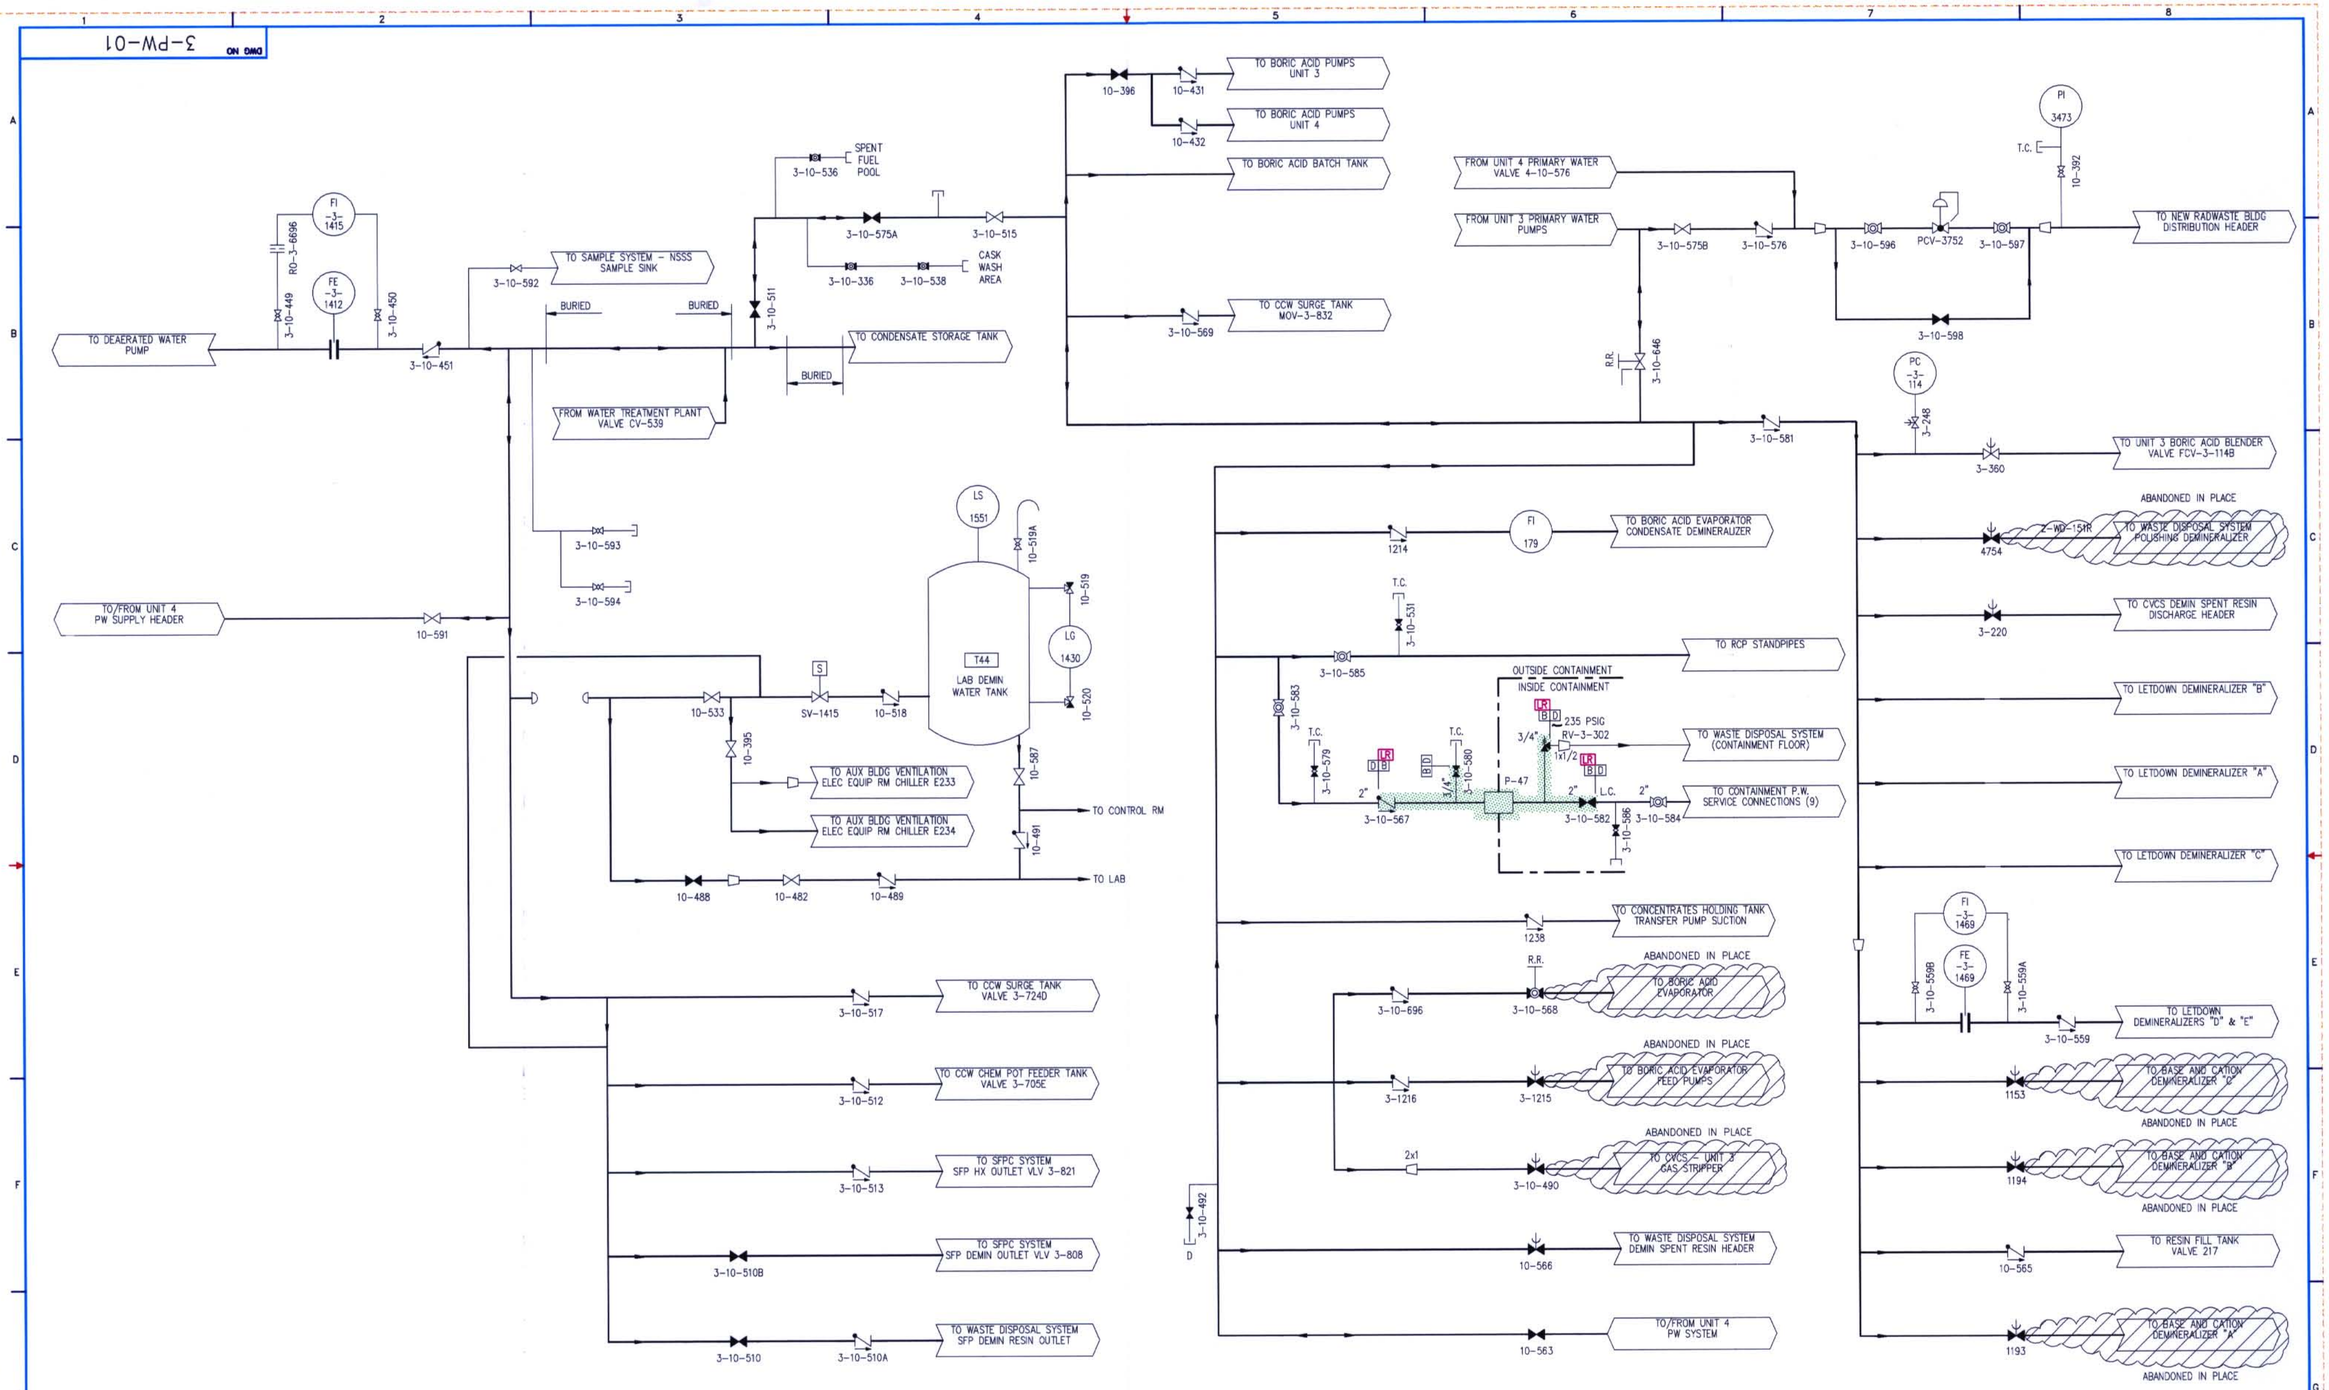

D-107

NOTES:

1. FOR GENERAL NOTES & LEGEND SEE DWG 0-NOTES-01.

FPL	PRIMARY WATER	FLORIDA POWER & LIGHT TURKEY POINT NUCLEAR UNIT 3 LICENSE RENEWAL BOUNDARY DRAWING
		DRAWING NUMBER: 3-PW-01 — REVISION: 0

3PW01.DWG