DWG NO 3-RCS-04

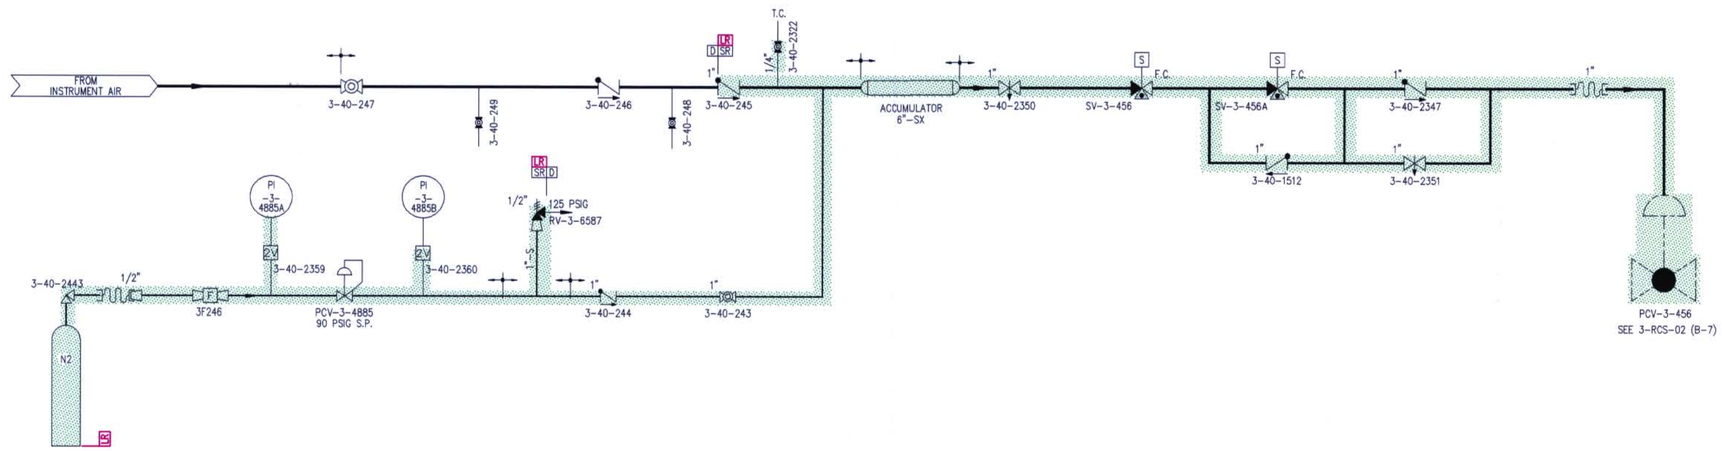

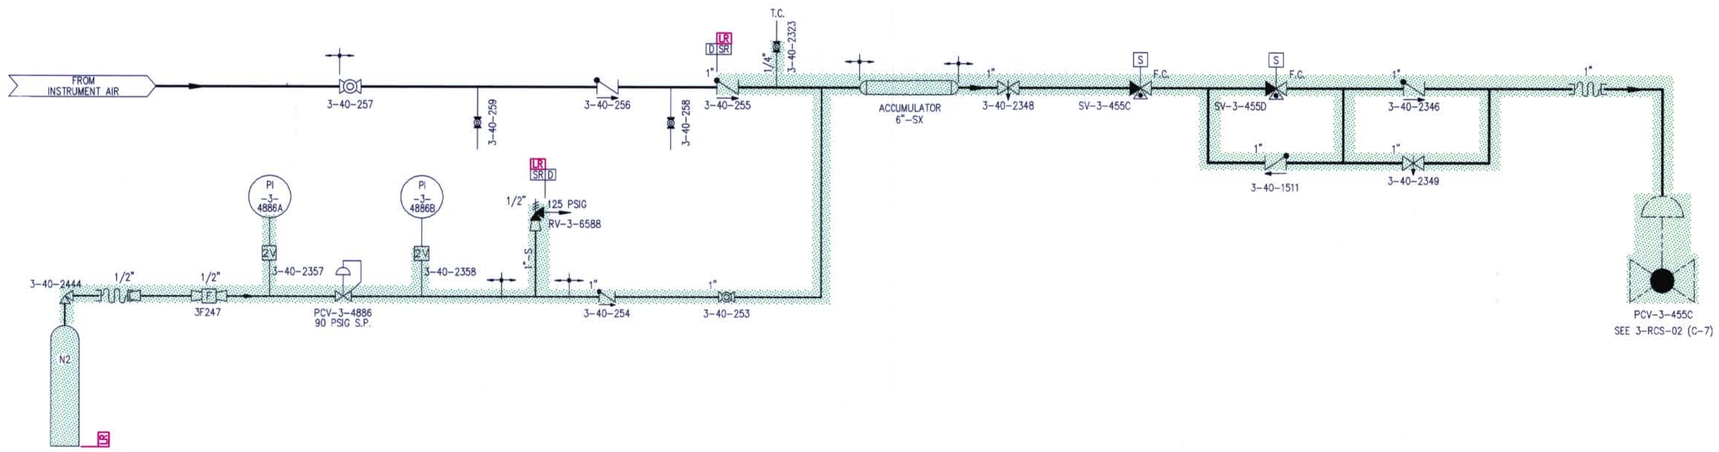

D-112

NOTES:

1. FOR GENERAL NOTES & LEGEND SEE DWG 0-NOTES-01.

FPL	REACTOR COOLANT	FLORIDA POWER & LIGHT TURKEY POINT NUCLEAR UNIT 3 LICENSE RENEWAL BOUNDARY DRAWING
		DRAWING NUMBER: 3-RCS-04 — REVISION: 0

3RCS04.DWG