RC=CEL:(55,100)FORMATS.CEL AC=ESTD

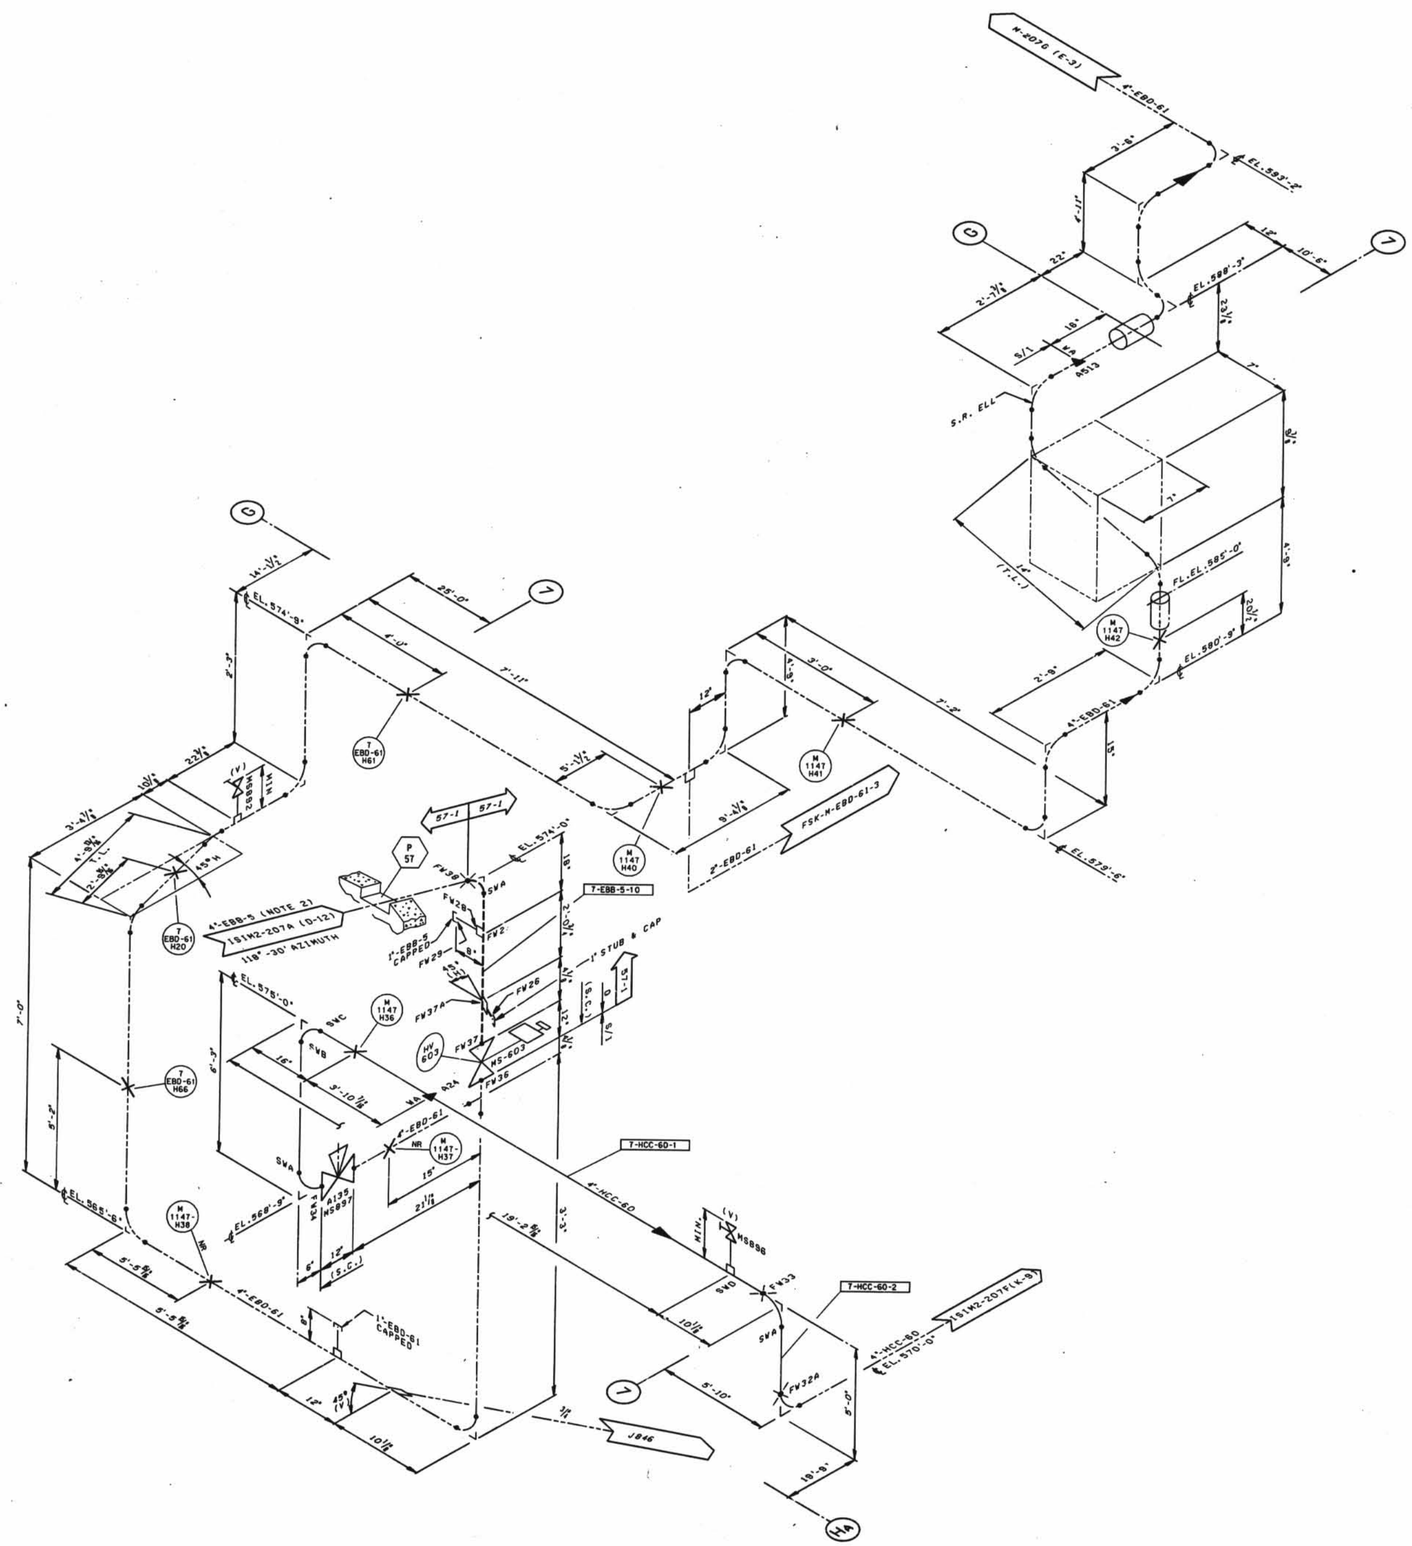

LEGEND

———	ASME SECTION XI CLASS 1 PIPING
– – – –	ASME SECTION XI CLASS 2 PIPING
- - - - - -	ASME SECTION XI CLASS 3 PIPING
———	NON-ISI NUCLEAR CLASS AND HSC CLASS
———	PRESSURE BOUNDARY EXTENSION
———	REFERENCE & CONTINUITY
— D — D —	HVAC DUCT
A	ANCHOR
CS	CONSTANT SPRING HANGER
VS	VARIABLE SPRING HANGER
HS	HYDRAULIC SNUBBER
MS	MECHANICAL SNUBBER
N	NON-WELDED SUPPORT ATTACHMENT
W	WELDED INTEGRAL SUPPORT ATTACHMENT
R	RIGID SUPPORT
T	SWAY STRUT
SW	SHOP WELD
FW	FIELD WELD
LW	LONGITUDINAL WELD
WOL	WELDOLET
⇦	ISI ITEM NUMBER DESIGNATION USED IN THE FIRST 10 YEAR INSERVICE INSPECTION INTERVAL.

NOTES:

1. MULTIPLE SWAY STRUTS, SPRING SUPPORTS OR SNUBBERS IN A SINGLE PIPING SUPPORT ARE SHOWN BY A NUMBER BEFORE THE SUPPORT TYPE. (EXAMPLE: 2HNS - TWO HYDRAULIC TYPE SNUBBERS THAT ARE NOT WELDED INTEGRAL TO THE PIPE).
2. THE STEAM GENERATOR DRAIN LINE 4"-EBB-5 WELDS AND SUPPORTS ARE EXEMPT FROM INSERVICE EXAMINATION REQUIREMENTS PER IWC 1220. THE WELDS AND SUPPORTS SHOWN MAY NOT REPRESENT THE ACTUAL AS-BUILT CONDITION.
3. PIPING SYSTEMS ON THIS DRAWING WHICH ARE OUTSIDE OF THE ISI BOUNDARY, ARE SHOWN FOR REFERENCE AND CONTINUITY PURPOSES ONLY. THE CONFIGURATION SHOWN MAY NOT REPRESENT THE ACTUAL AS-BUILT CONDITION.

GENERAL NOTE:

DIMENSIONS SHOWN ON THIS DRAWING ARE TO BE USED FOR APPROXIMATE LOCATION ONLY. USE DESIGN DRAWINGS FOR DIMENSIONAL VERIFICATION.

REFERENCE DRAWINGS:

ISID2-007B STEAM GENERATOR SECONDARY SYSTEM
HL-1147, SH.3 HANGER LOCATION DRAWING FOR FCR 78-126

NO.	DATE	REVISIONS	BY	CH'K	ENGR.	ENGR. SUPV.	ENG. MGR.
1	4/91	INC. DCN ISIM2-207G-1 FOR DCR 91-0011	JFS				
0	9/90	ISSUED FOR SECOND 10 YEAR ISI PROGRAM	LPM	TRN RJC	TWB	WGP	ECC

SCALE N.T.S. DESIGNED DRAWN CB DATE

DAVIS-BESSE NUCLEAR POWER STATION
UNIT NO. 1
THE TOLEDO EDISON COMPANY

INSERVICE INSPECTION ISOMETRIC
STEAM GENERATOR NO. 1-2
DRAIN/ BLOWDOWN SYSTEM
AUXILIARY AND TURBINE BUILDING

DRAWING NO. ISIM2-207G REV. 1

DB 10-26-9 DFN= 1/ISIM/ 2IM207G.DCN LEVELS 14 34X44 SIZE

I CERTIFY THAT THE IMAGE CONTAINED ON THIS FRAME WAS MADE IN THE NORMAL AND REGULAR COURSE OF BUSINESS, ON THE DATE STATED BELOW AND THAT IT IS AN ACCURATE REPRODUCTION OF THE RECORD(S) SUBMITTED TO NUCLEAR RECORDS MANAGEMENT.
DATE 12-23-91 OPERATOR

D-116