RC-CEL-I(55,100)FORMATS.CEL AC-ESTD

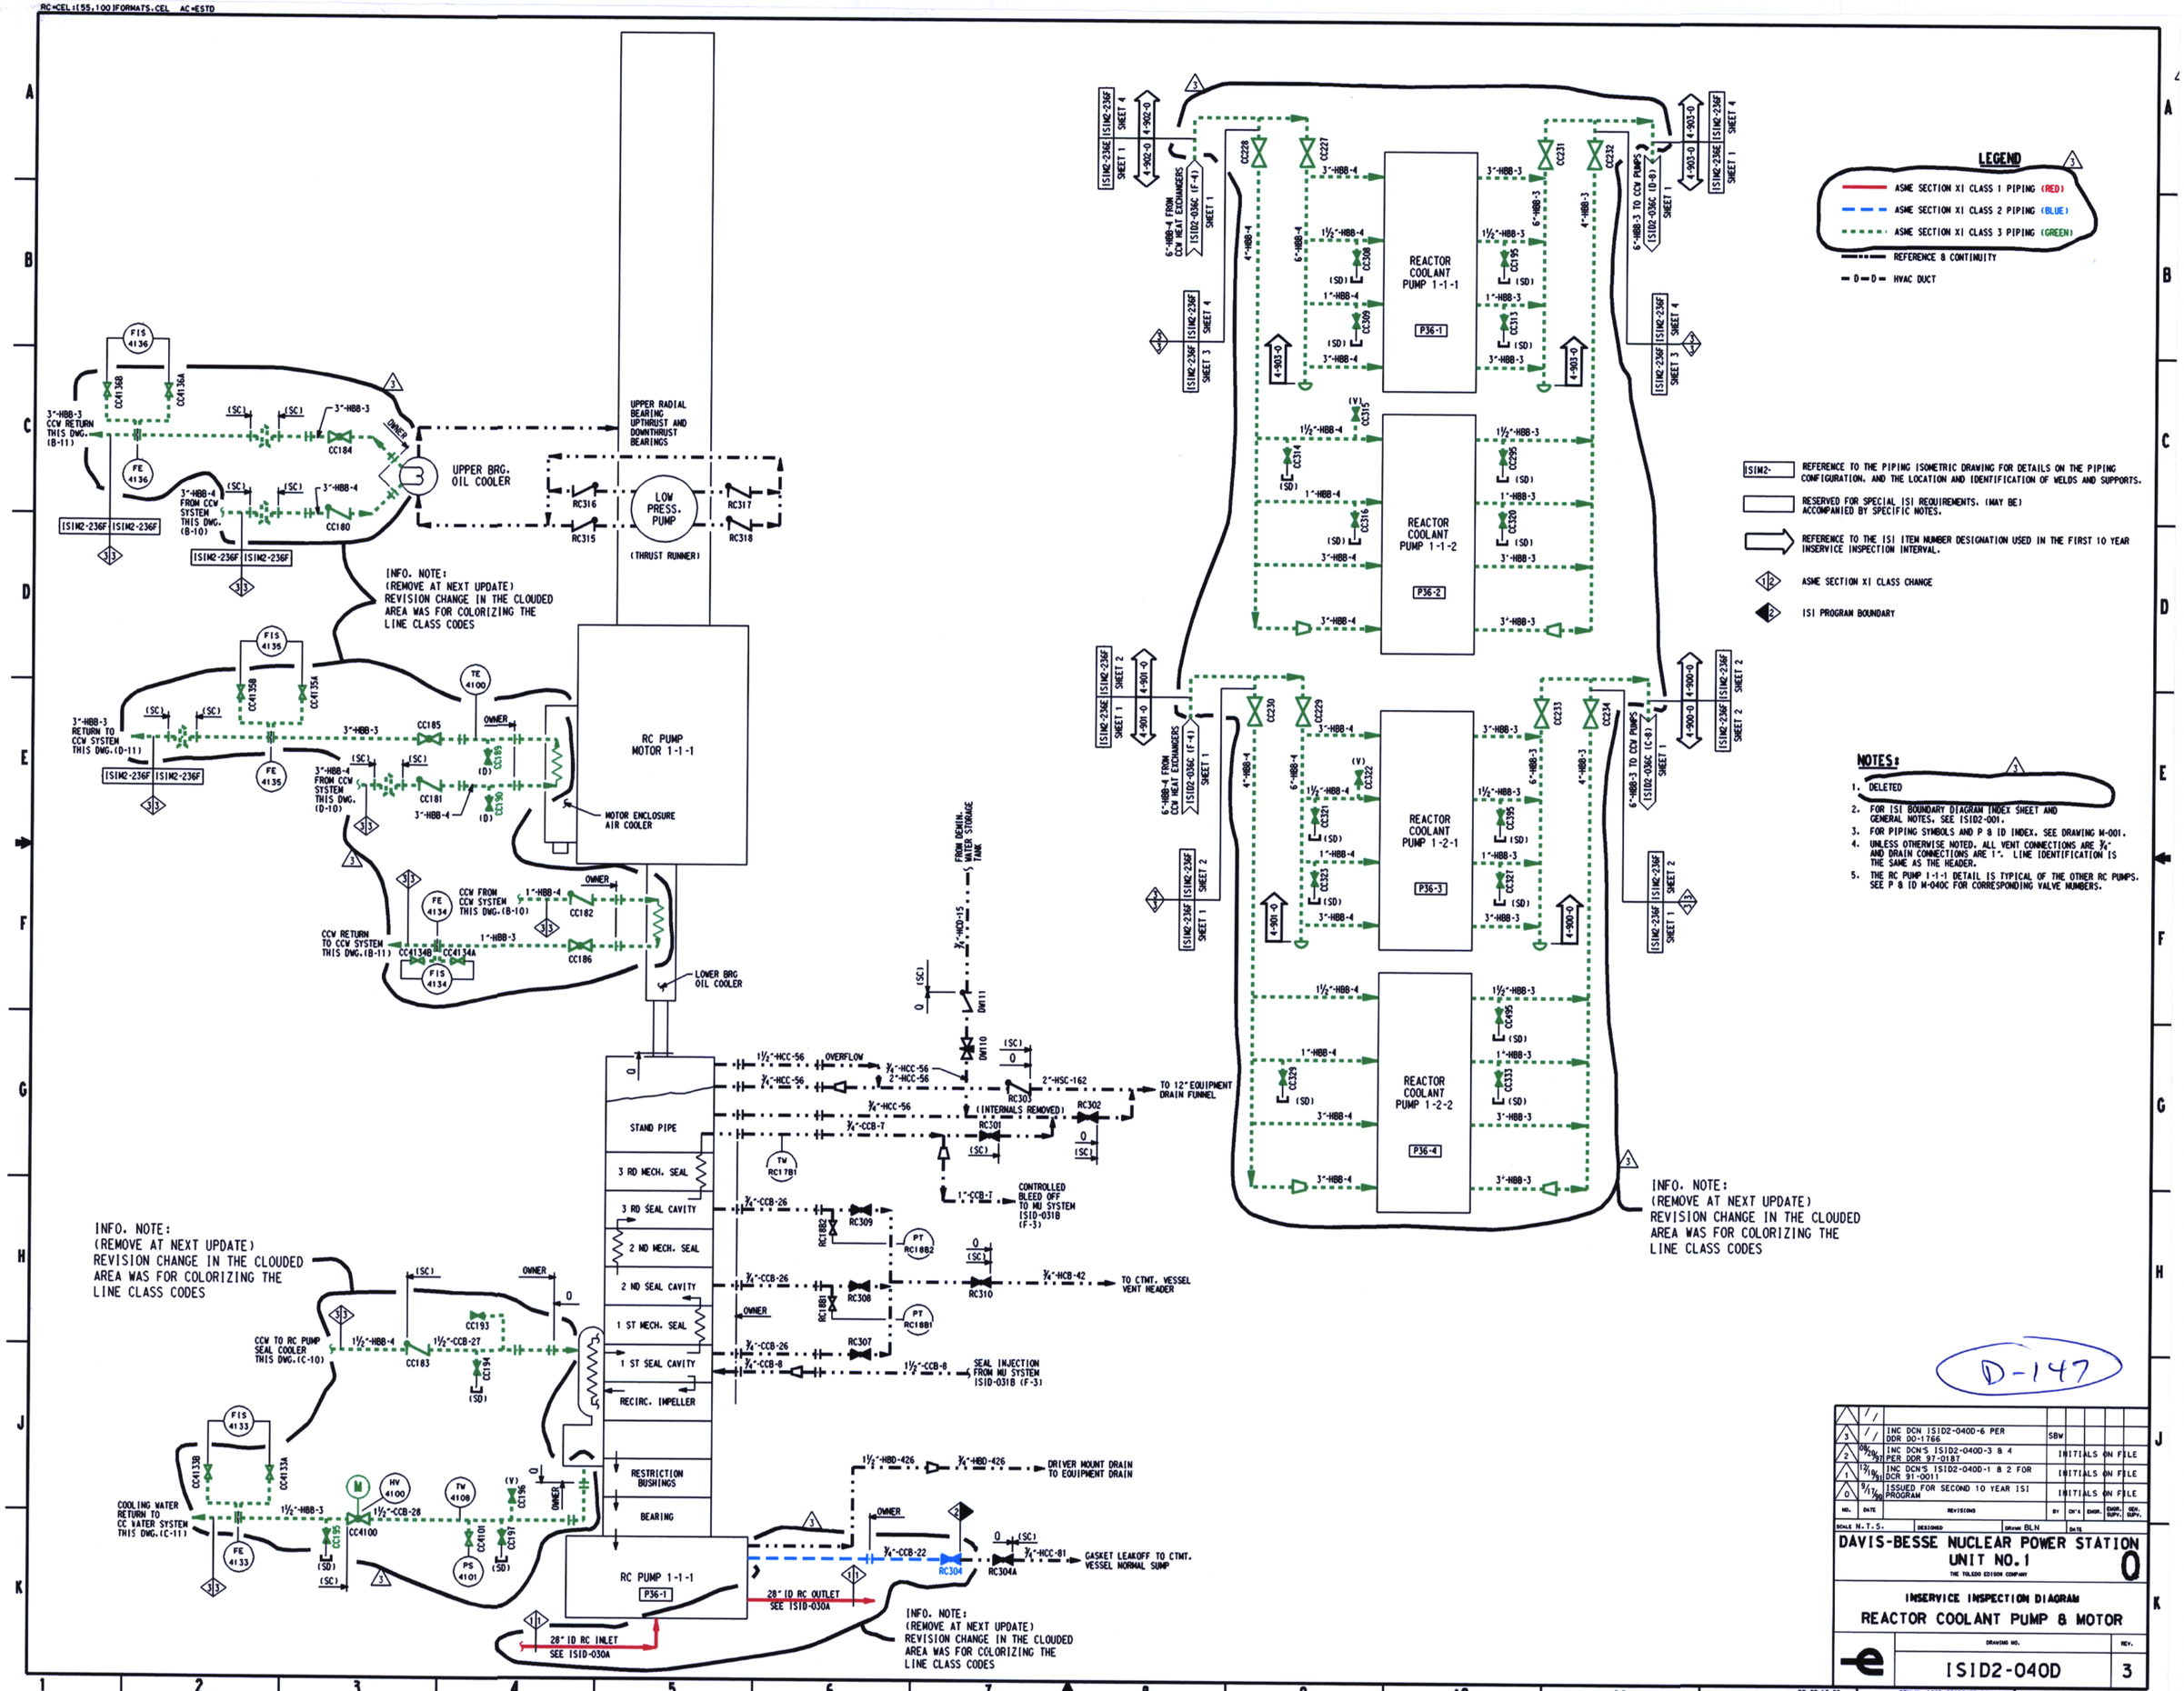

D-147

NO.	DATE	REVISIONS	BY	CK'D	ENGR.	ENGR. SUPV.	OPER. SUPV.
3	//	INC DCN ISID2-040D-6 PER DDR DO-1766	SBW				
2	08/29/97	INC DCN'S ISID2-040D-3 & 4 PER DDR 97-0187	INITIALS ON FILE				
1	12/19/91	INC DCN'S ISID2-040D-1 & 2 FOR DCR 91-0011	INITIALS ON FILE				
0	9/12/90	ISSUED FOR SECOND 10 YEAR ISI PROGRAM	INITIALS ON FILE				

SCALE N.T.S. DESIGNED DRAWN BLN DATE

DAVIS-BESSE NUCLEAR POWER STATION UNIT NO. 1 0
THE TOLEDO EDISON COMPANY

INSERVICE INSPECTION DIAGRAM
REACTOR COOLANT PUMP & MOTOR

DRAWING NO. ISID2-040D REV. 3

DB 08-10-00 DFN=01/ISID/2SID040D.DGN LEVELS 1234567890123456789012345678901234567890123456789012345678901234567890123456789012345678901