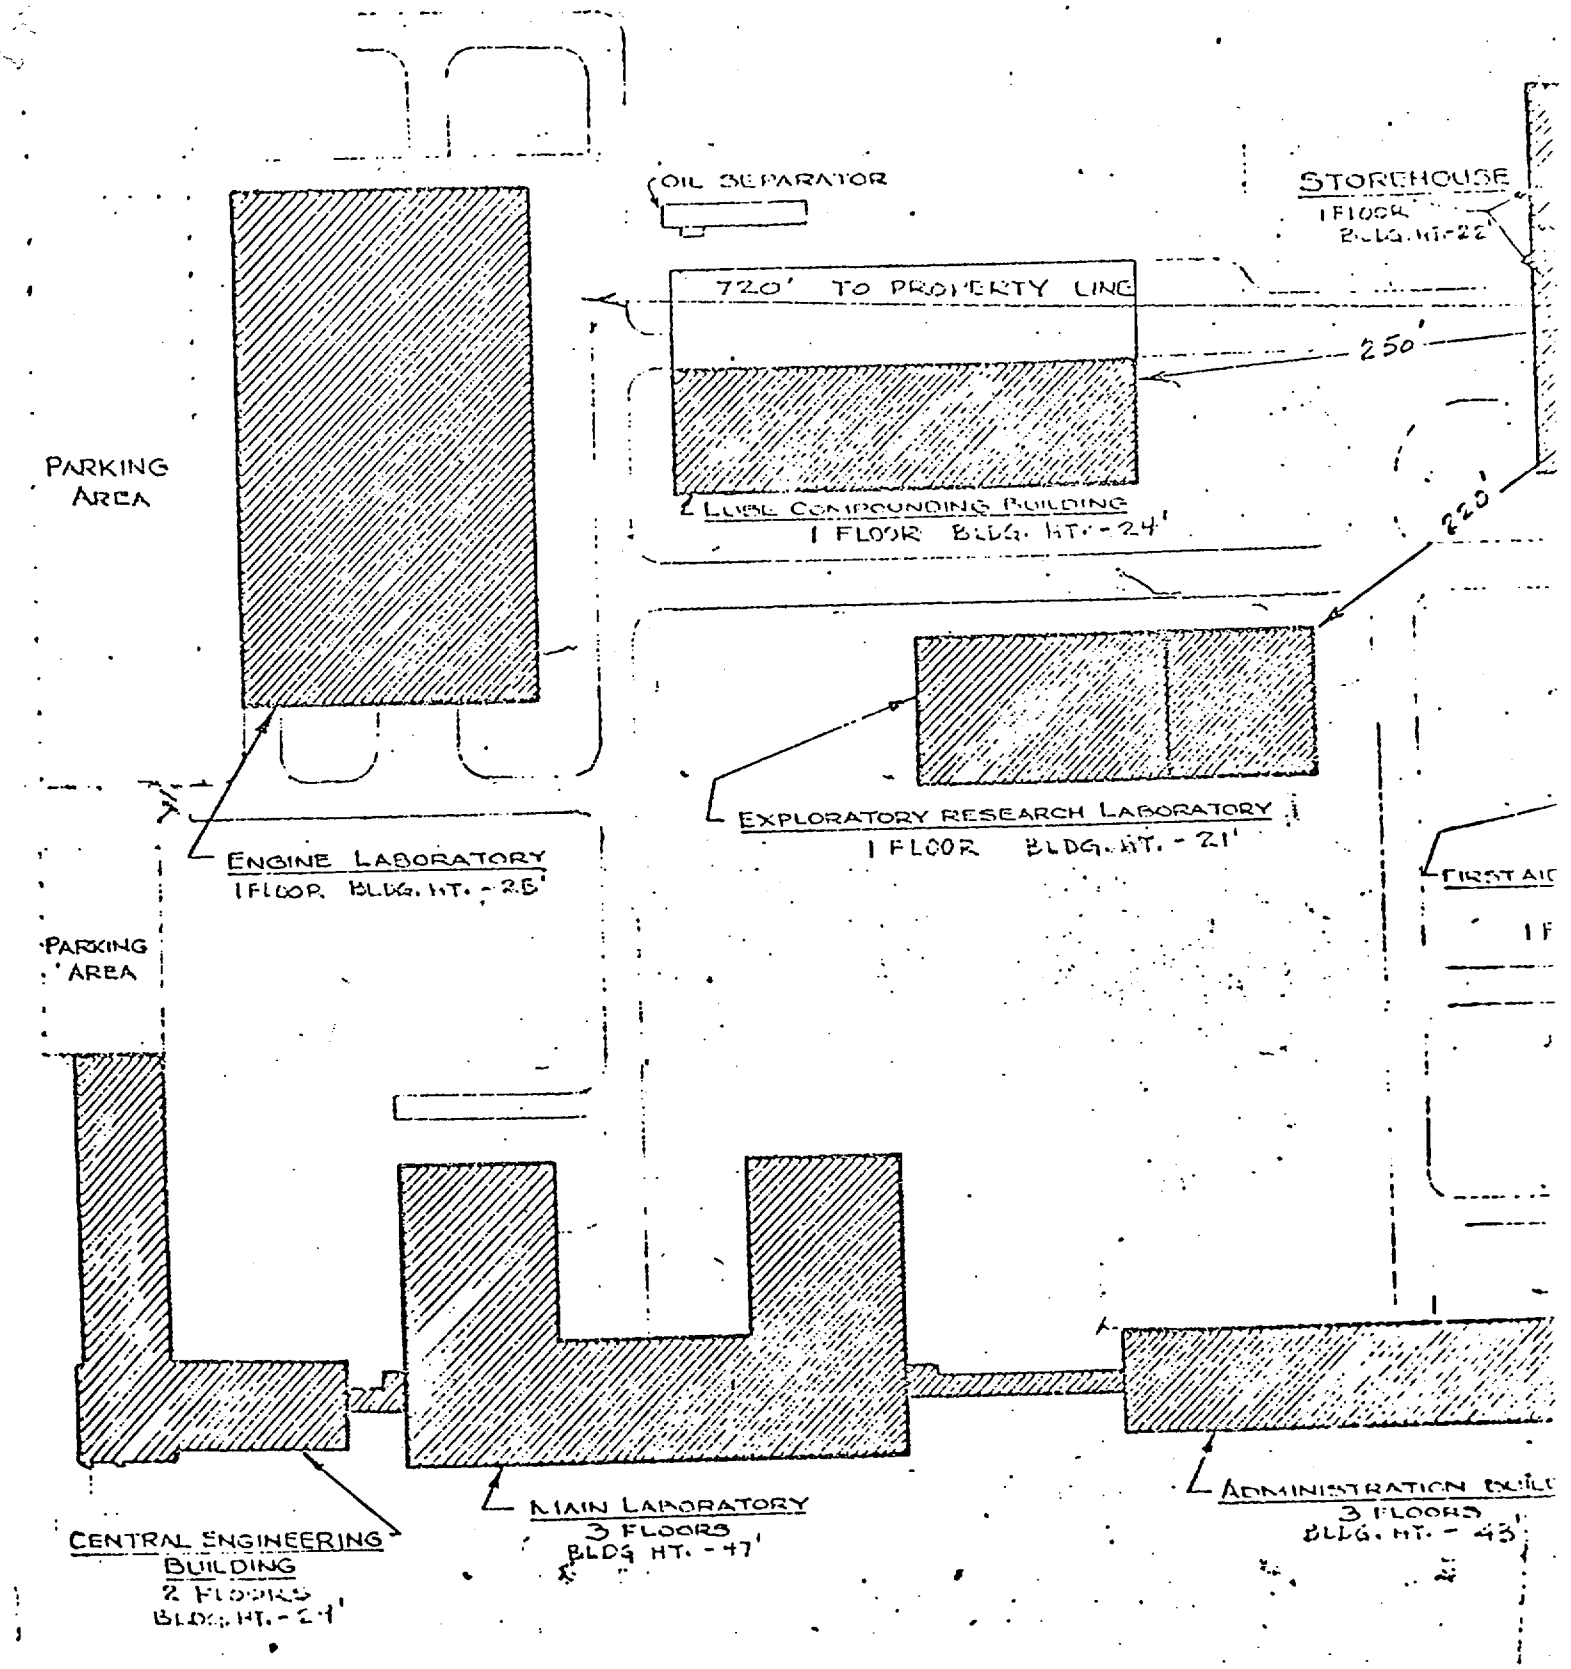
OIL SEPARATOR
STOREHOUSE
1 FLOOR
BLDG. HT. - 22'
720' TO PROPERTY LINE
250'
PARKING AREA
LUBE COMPOUNDING BUILDING
1 FLOOR BLDG. HT. - 24'
220'
EXPLORATORY RESEARCH LABORATORY
1 FLOOR BLDG. HT. - 21'
ENGINE LABORATORY
1 FLOOR BLDG. HT. - 26'
PARKING AREA
CENTRAL ENGINEERING BUILDING
2 FLOORS
BLDG. HT. - 24'
MAIN LABORATORY
3 FLOORS
BLDG HT. - 47'
ADMINISTRATION BUILD
3 FLOORS
BLDG. HT. - 43'

SIBLE

A-4

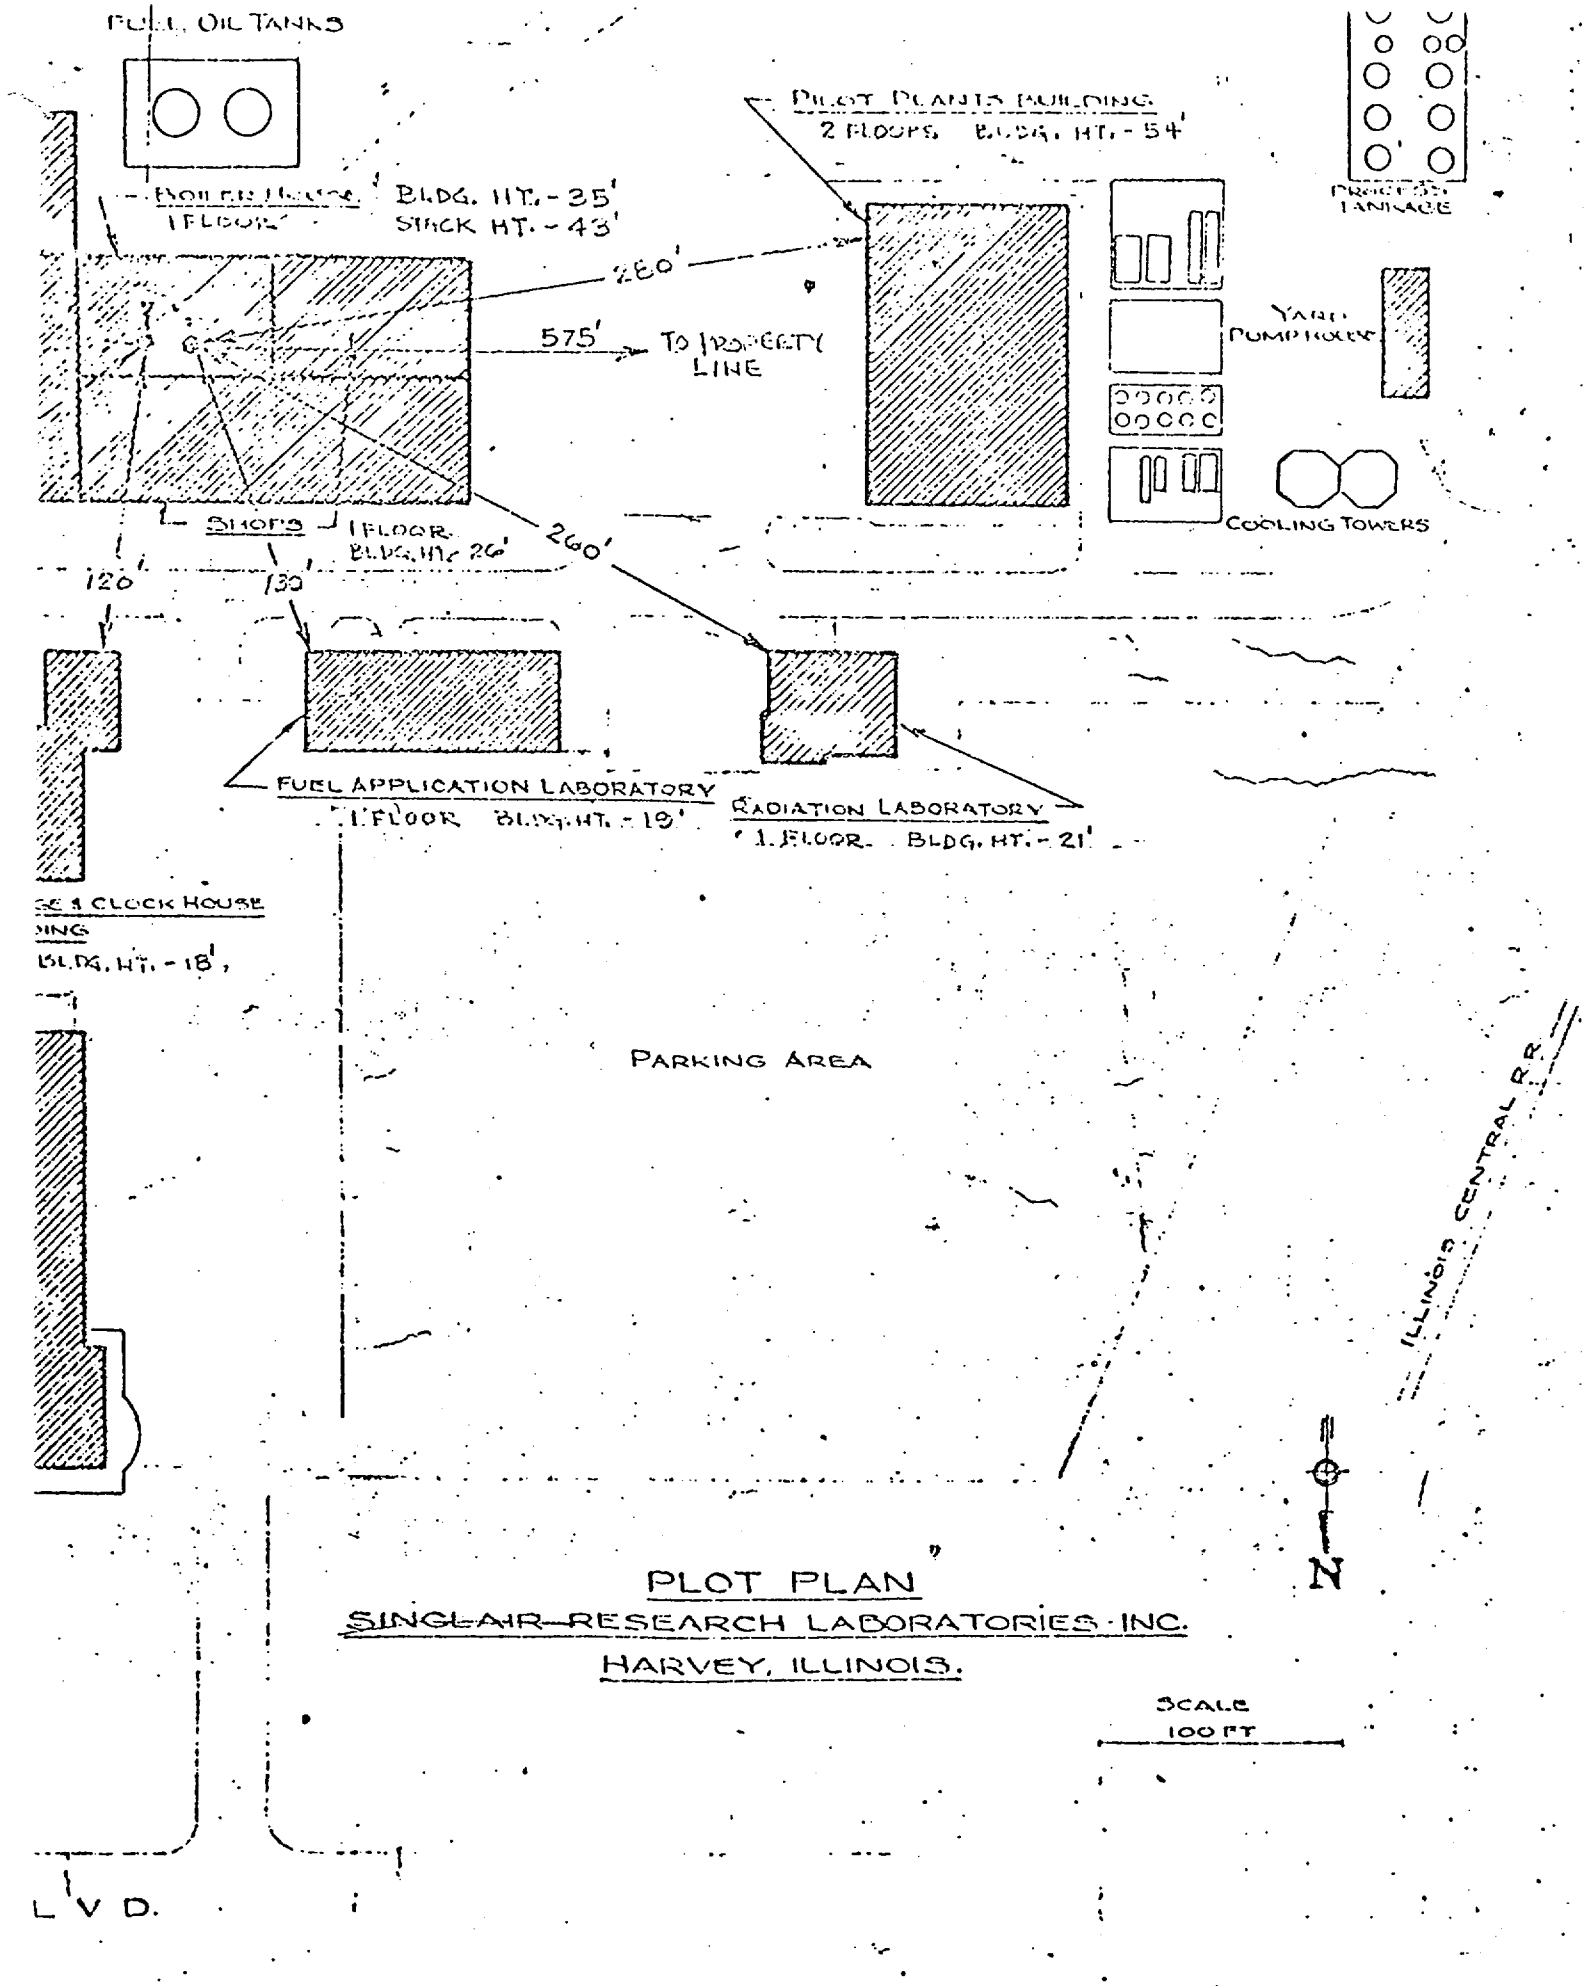
FUEL OIL TANKS
PILOT PLANTS BUILDING
2 FLOORS BLDG. HT. - 54'
BOILER HOUSE
1 FLOOR
BLDG. HT. - 35'
STACK HT. - 43'
280'
575'
TO PROPERTY LINE
YARD PUMP HOUSE
COOLING TOWERS
SHOPS
1 FLOOR
BLDG. HT. 26'
260'
120'
130'
FUEL APPLICATION LABORATORY
1 FLOOR BLDG. HT. - 19'
RADIATION LABORATORY
1 FLOOR BLDG. HT. - 21'
CLOCK HOUSE
BLDG. HT. - 18'
PARKING AREA
ILLINOIS CENTRAL R.R.
N
PLOT PLAN
SINCLAIR RESEARCH LABORATORIES INC.
HARVEY, ILLINOIS.
SCALE
100 FT
L V D.

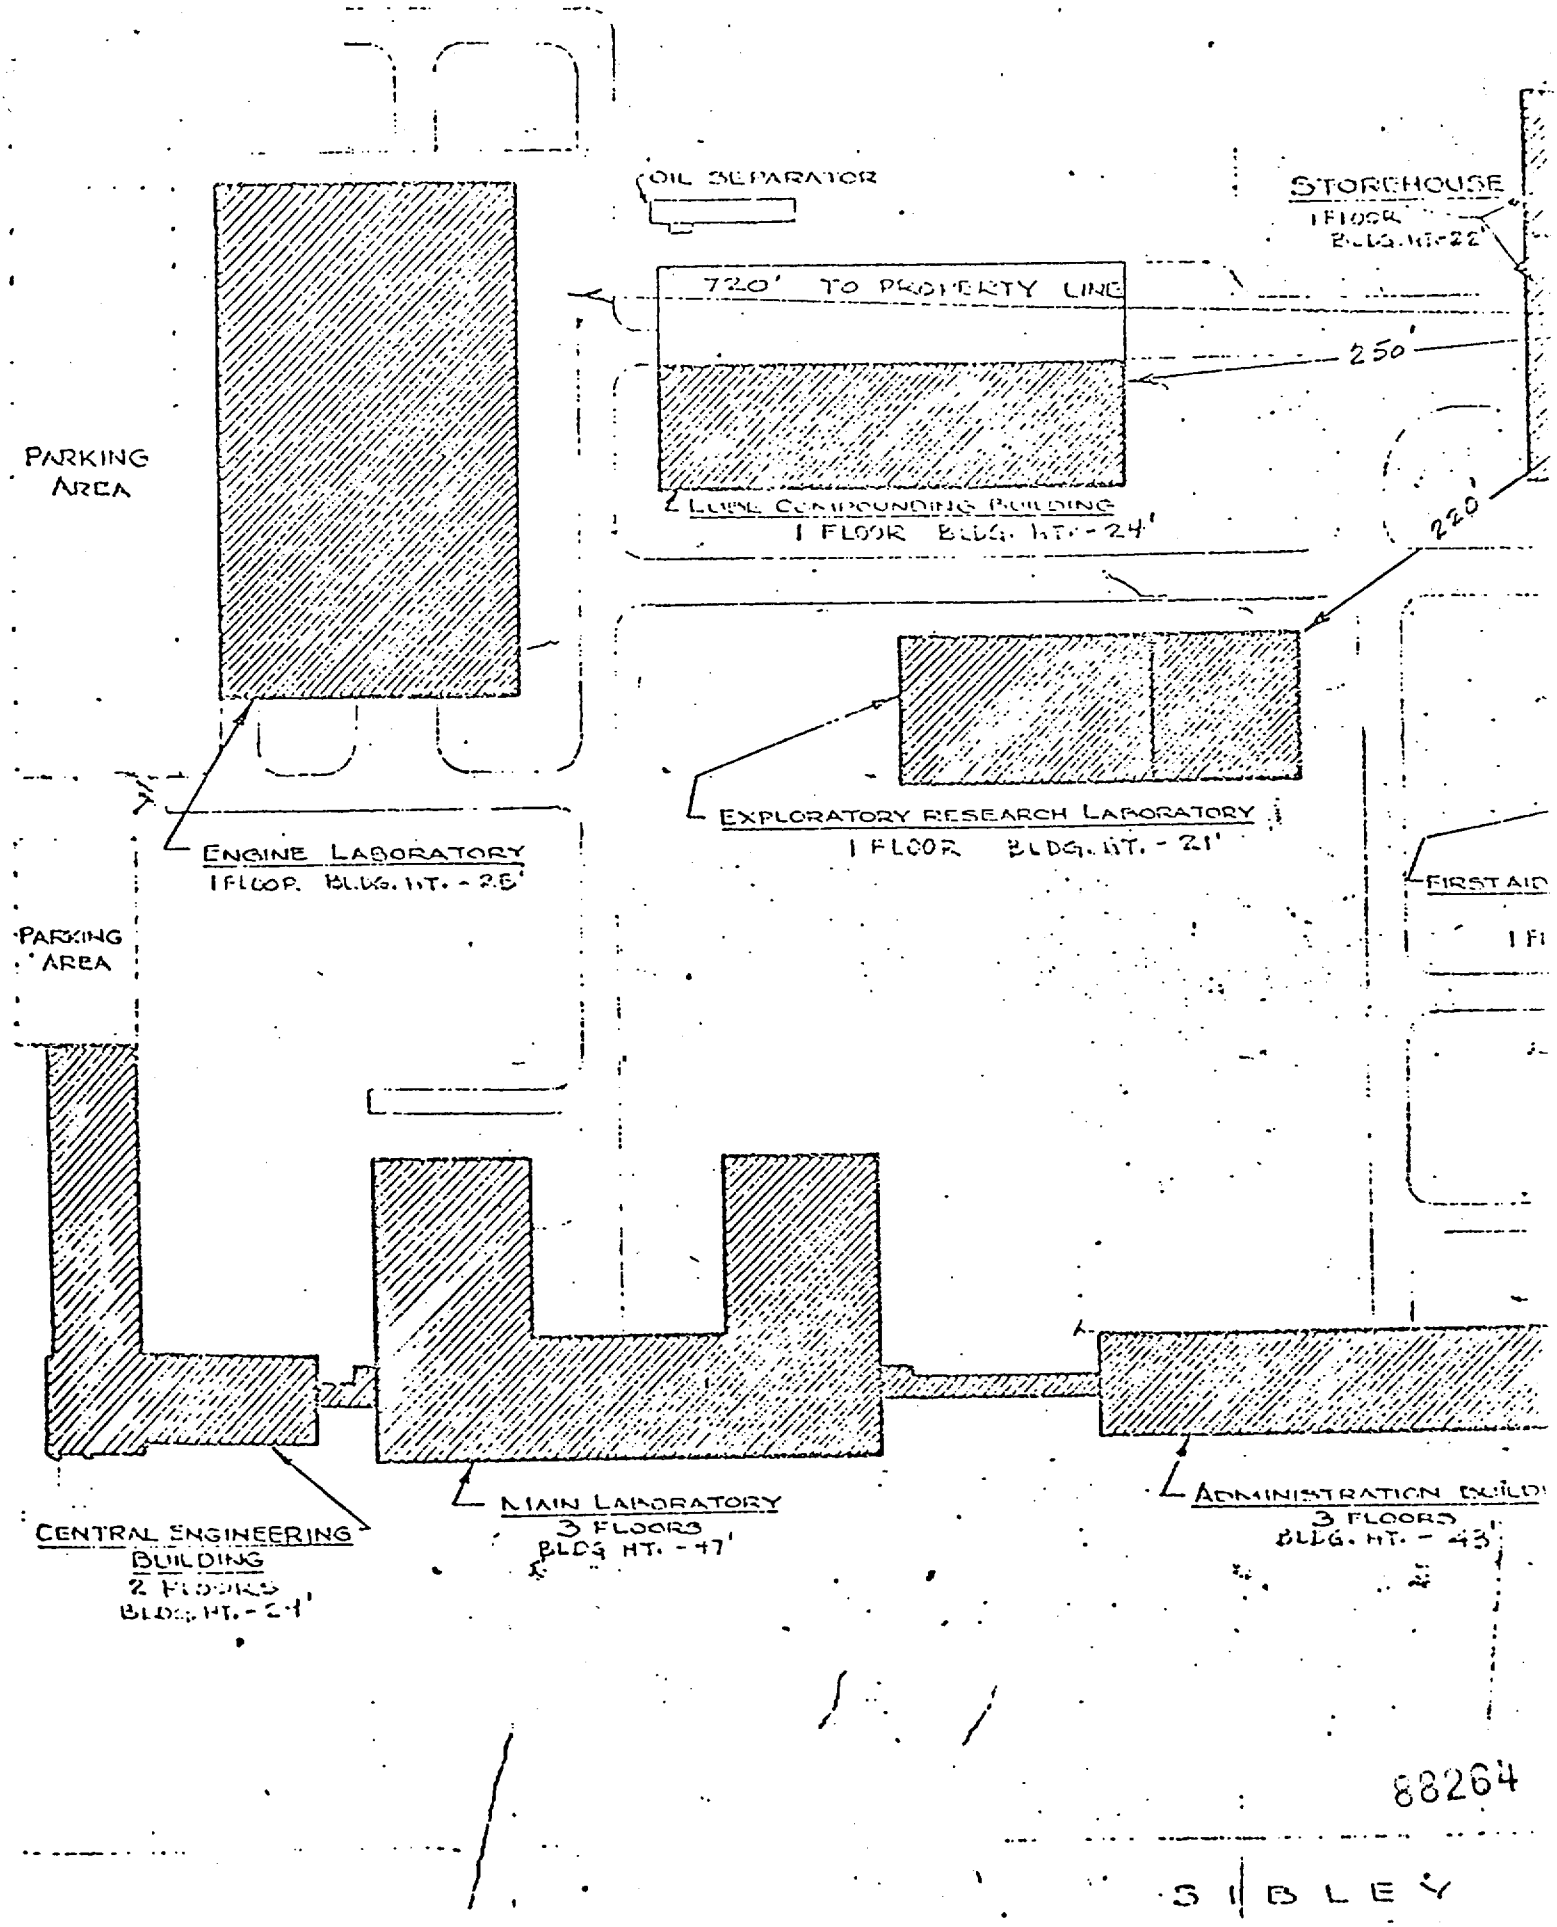
OIL SEPARATOR
STOREHOUSE
1 FLOOR
BLDG. HT. - 22'
720' TO PROPERTY LINE
250'
PARKING AREA
LUBE COMPOUNDING BUILDING
1 FLOOR BLDG. HT. - 24'
220'
EXPLORATORY RESEARCH LABORATORY
1 FLOOR BLDG. HT. - 21'
ENGINE LABORATORY
1 FLOOR BLDG. HT. - 25'
FIRST AID
PARKING AREA
CENTRAL ENGINEERING BUILDING
2 FLOORS
BLDG. HT. - 24'
MAIN LABORATORY
3 FLOORS
BLDG. HT. - 47'
ADMINISTRATION BUILD
3 FLOORS
BLDG. HT. - 43'
88264
SIBLEY