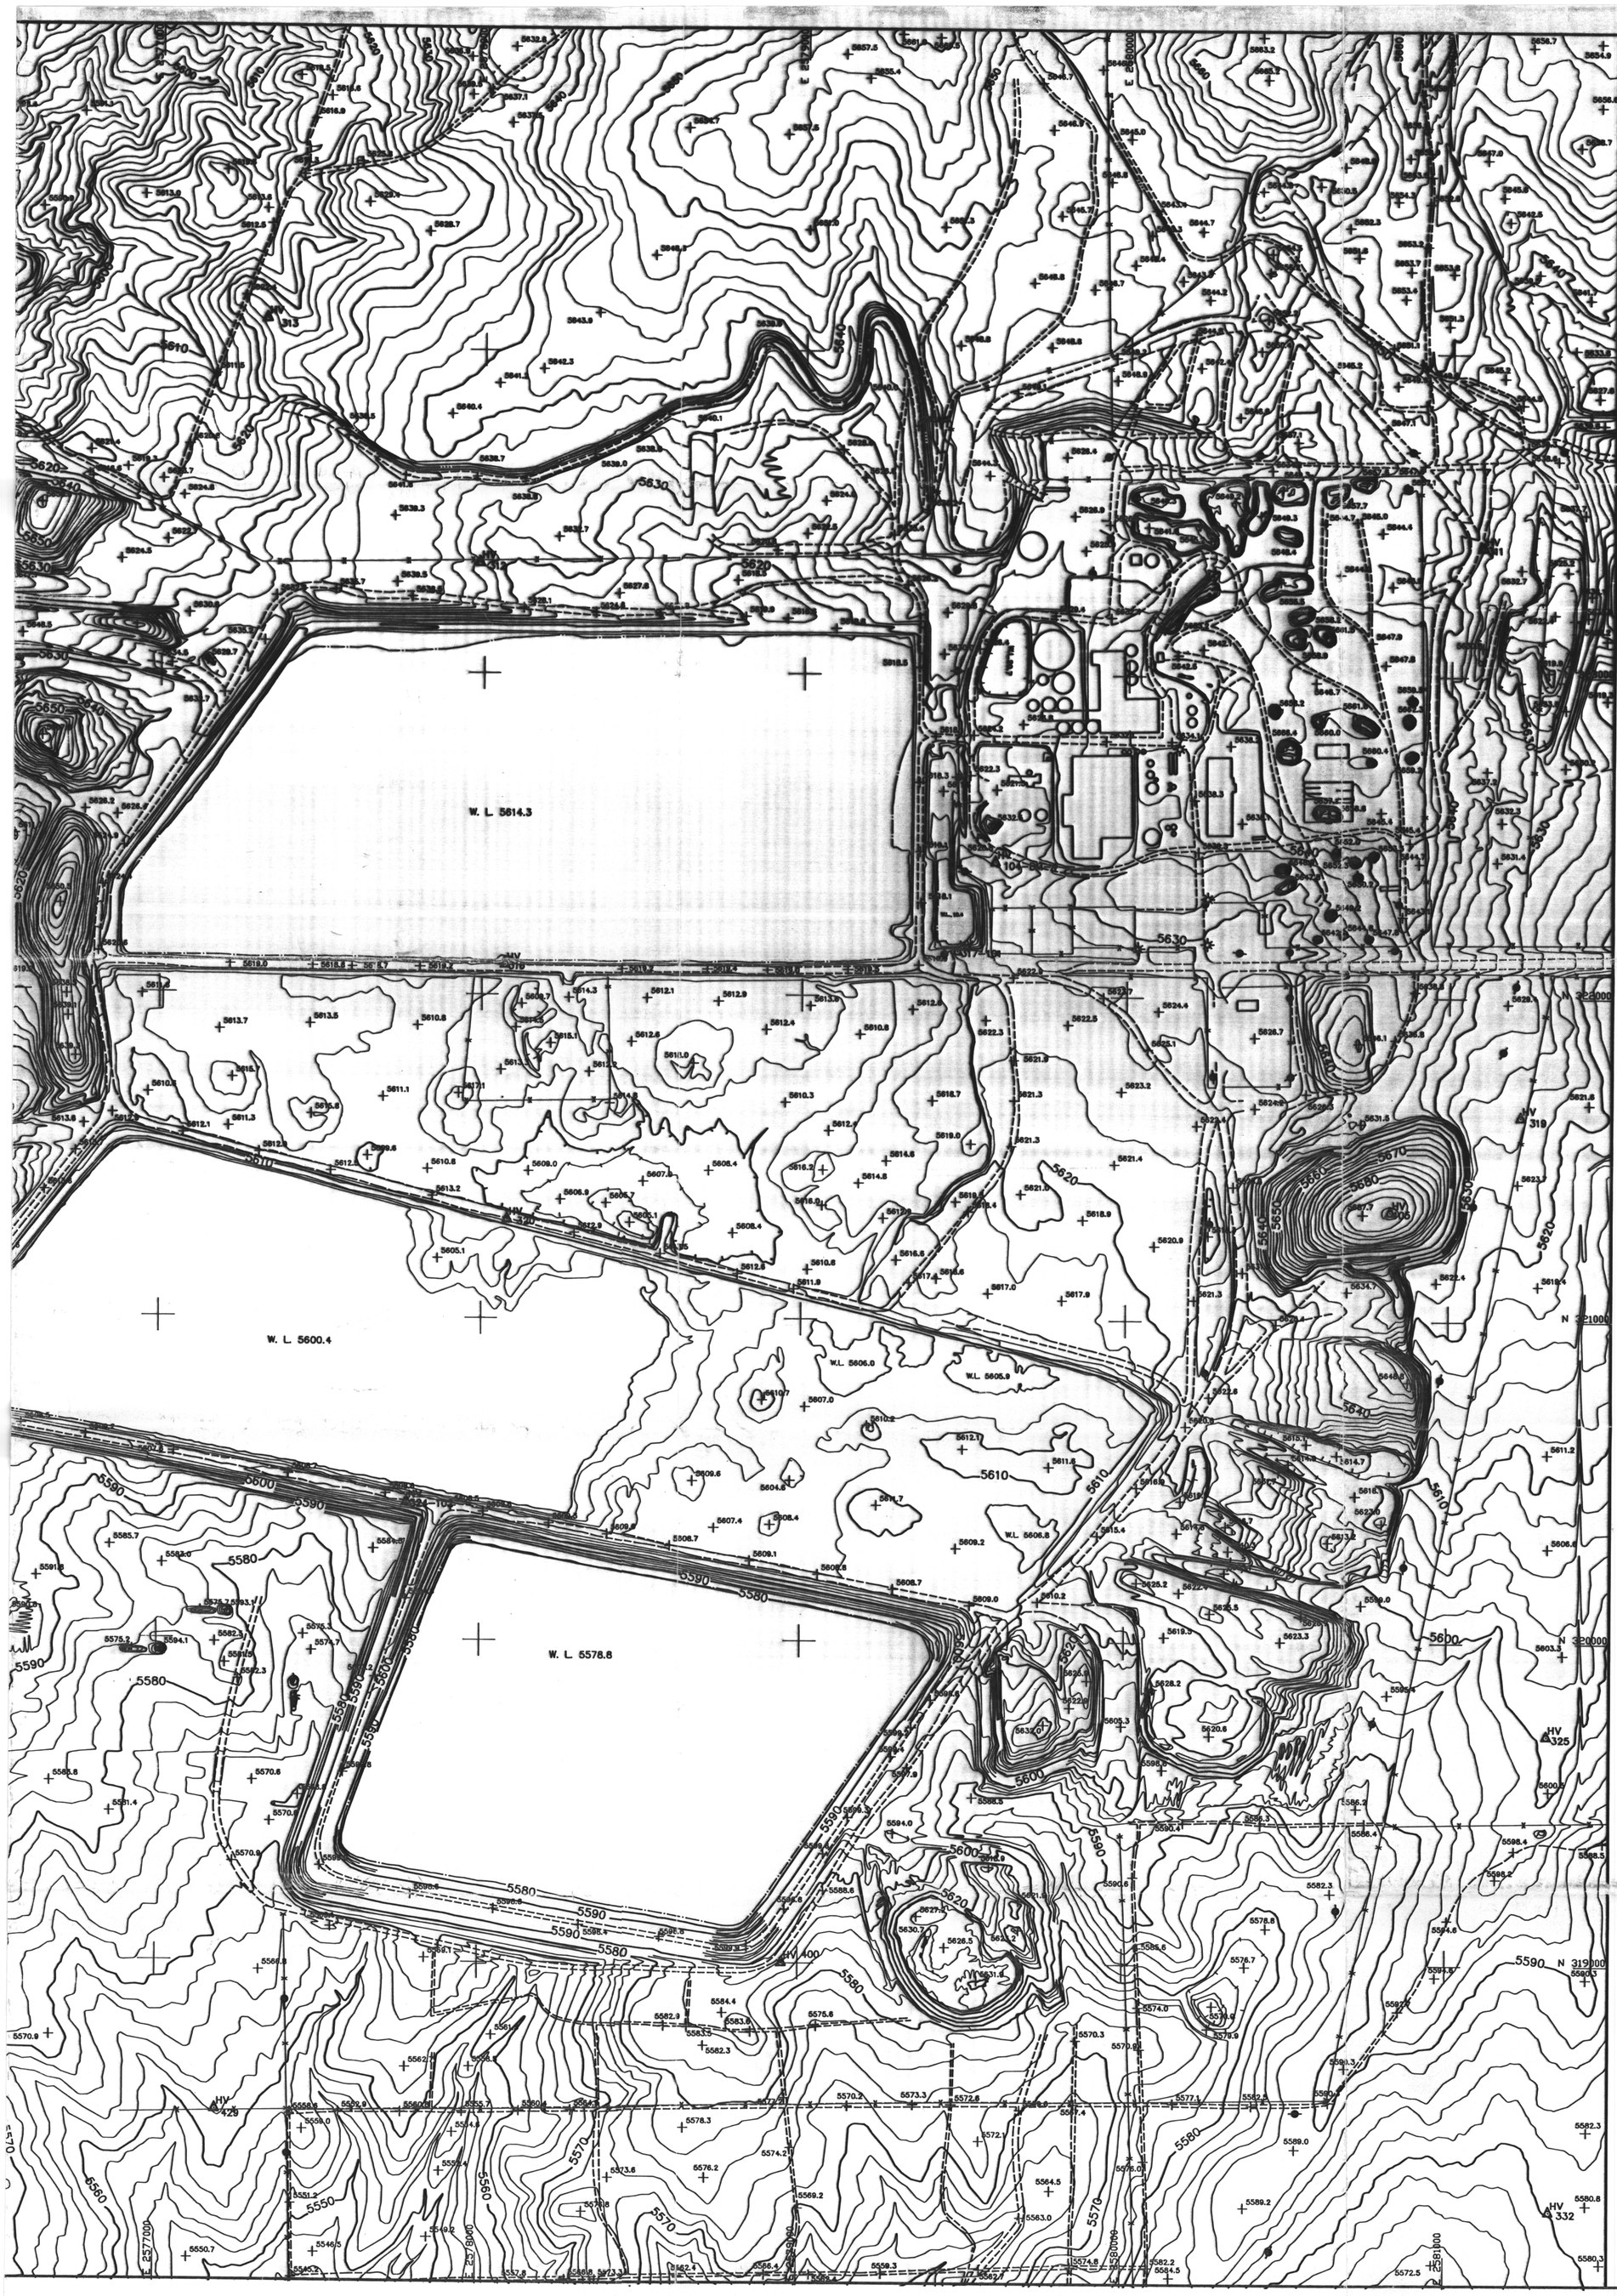

200 100 0 200 400

SCALE 1" = 200'
CONTOUR INTERVAL 2'

Topography by Intermountain Technical Services Inc.
from aerial photography dated: September 22, 1990

Control by Western Engineers Inc.

D-1B

UMETCO MINERALS CORPORATION

WHITE MESA MILL SITE
BLANDING, UTAH

DATE: OCTOBER 18, 1990

SCALE: 1" = 200'

ITS INTERMOUNTAIN TECHNICAL SERVICES, INC.

JN 90066

Figure 2