DRAWING NO 0-117C2556-4-ISI

GENERAL ELECTRIC

DRAWING NO 0-117C2556-4-ISI

TITLE
RACK 25-18
FIRST MADE FOR BROWNS FERRY UNIT 1,2,3 (CDR HYD SYS)
PURCHASED PART DRAWING
FCF 237X906

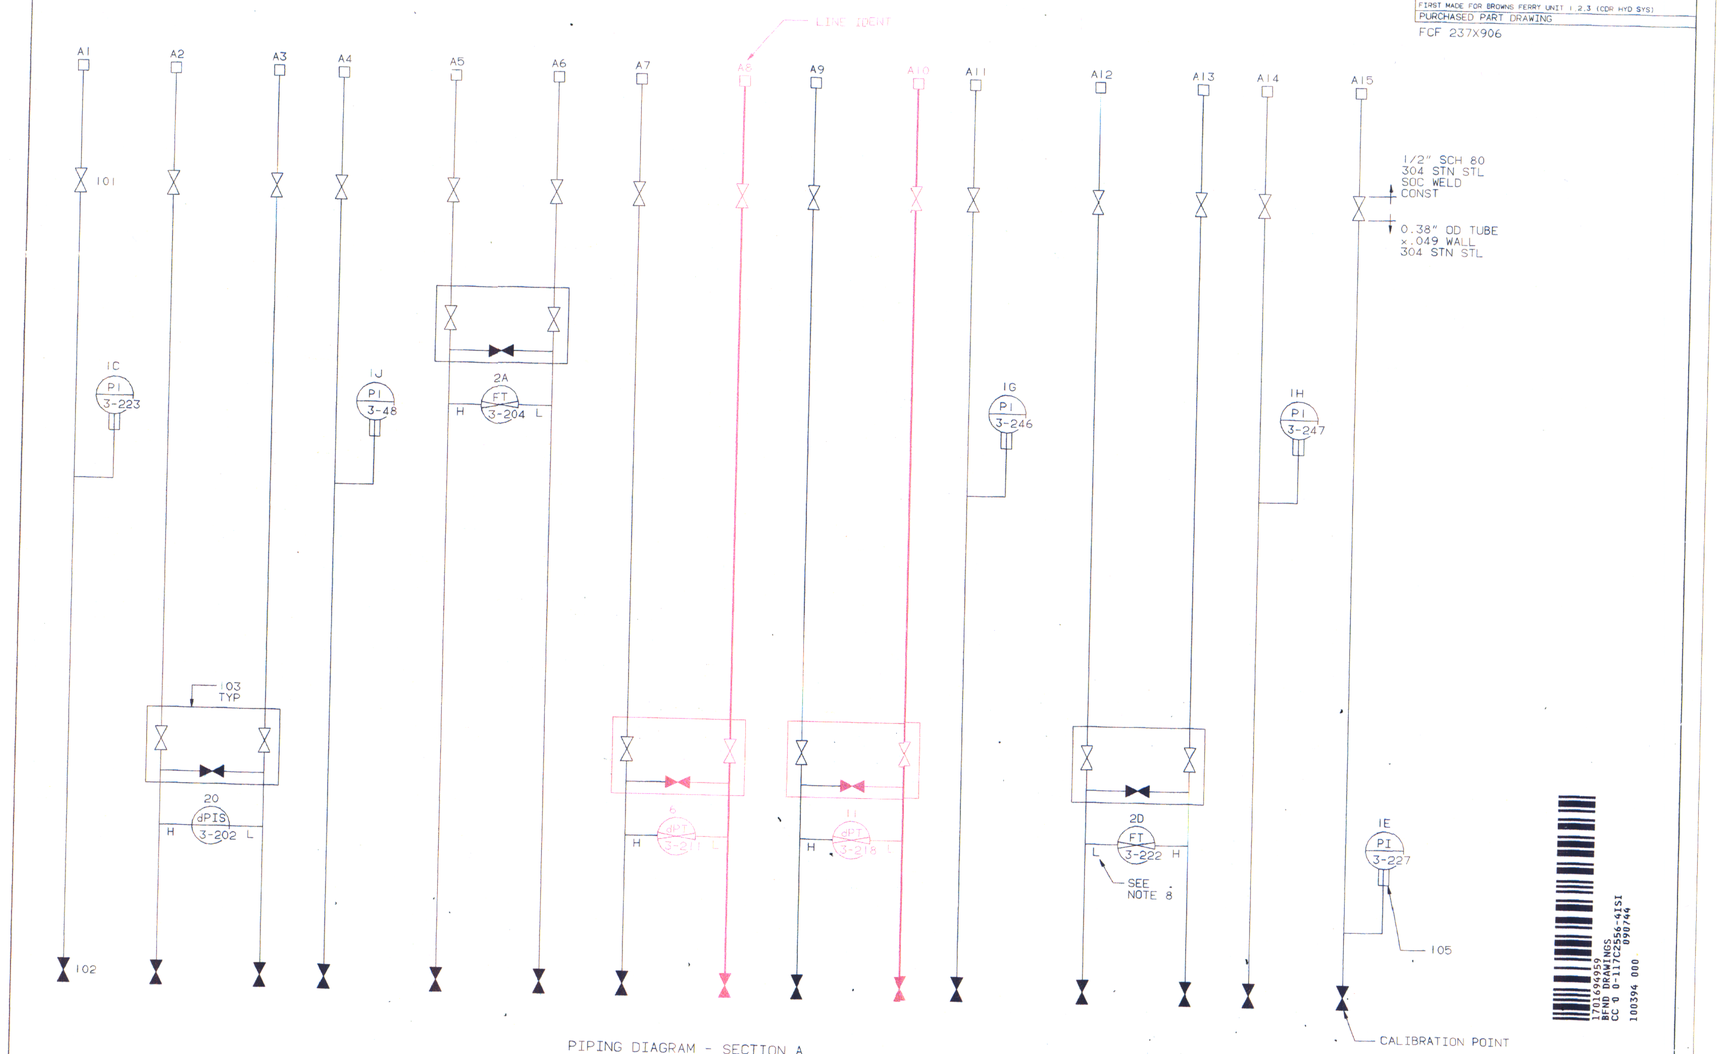

PIPING DIAGRAM - SECTION A

1. ISI SUFFIX FROM REFERENCE CONTINUATION DWG HAS BEEN OMITTED. AS APPLICABLE.
2. THE ISI CODE CLASS DRAWING DOES NOT NECESSARILY REPRESENT THE ACTUAL PLANT CONFIGURATION.

FOR ASME SECTION XI USE ONLY

-ASME CODE CLASS 2 EQUIVALENT

-NON NUCLEAR CODE CLASS

ISI DRAWING WAS ISSUED FOR
BASELINE DWG 0-117C2556-4
REV 000

PROJECT BFNP DISCIPLINE ELEC
CONTRACT 91750 90744 UNIT 1, 2 & 3
DESC RACK 25-18
DWG/DOC NO 0-117C2556-4-ISI
REV 000
DATE 10-3-94 ECN/FCR ____ FILE ____

SYS NO S

* FOR ORIGINAL SIGNATURES AND PREVIOUS REVISIONS SEE MICROFILM COPY

REV NO	CHANGE REF	DATE	DFTR	CHKR	DSGN	RVWR	1 APPD	2 APPD	3 APPD	ISSD
000	ISI	10 3 94	MPT	JK	N/A	STL	[illegible]	[illegible]	[illegible]	[illegible]
	REVISED TO UPDATE ISI BOUNDARY TO MATCH CURRENT CONFIGURATION									

REVISIONS BY TVA

MADE BY * APPROVALS APED * DIV OR DEPT
ISSUED * * SAN JOSE, CALIF LOCATION

0-117C2556-4-ISI

THIS DRAWING IS UNDER CONFIGURATION CONTROL

CCD

1701694959
BFNP DRAWINGS
CCD 0-117C2556-4ISI
0997446
100394 000

D-1