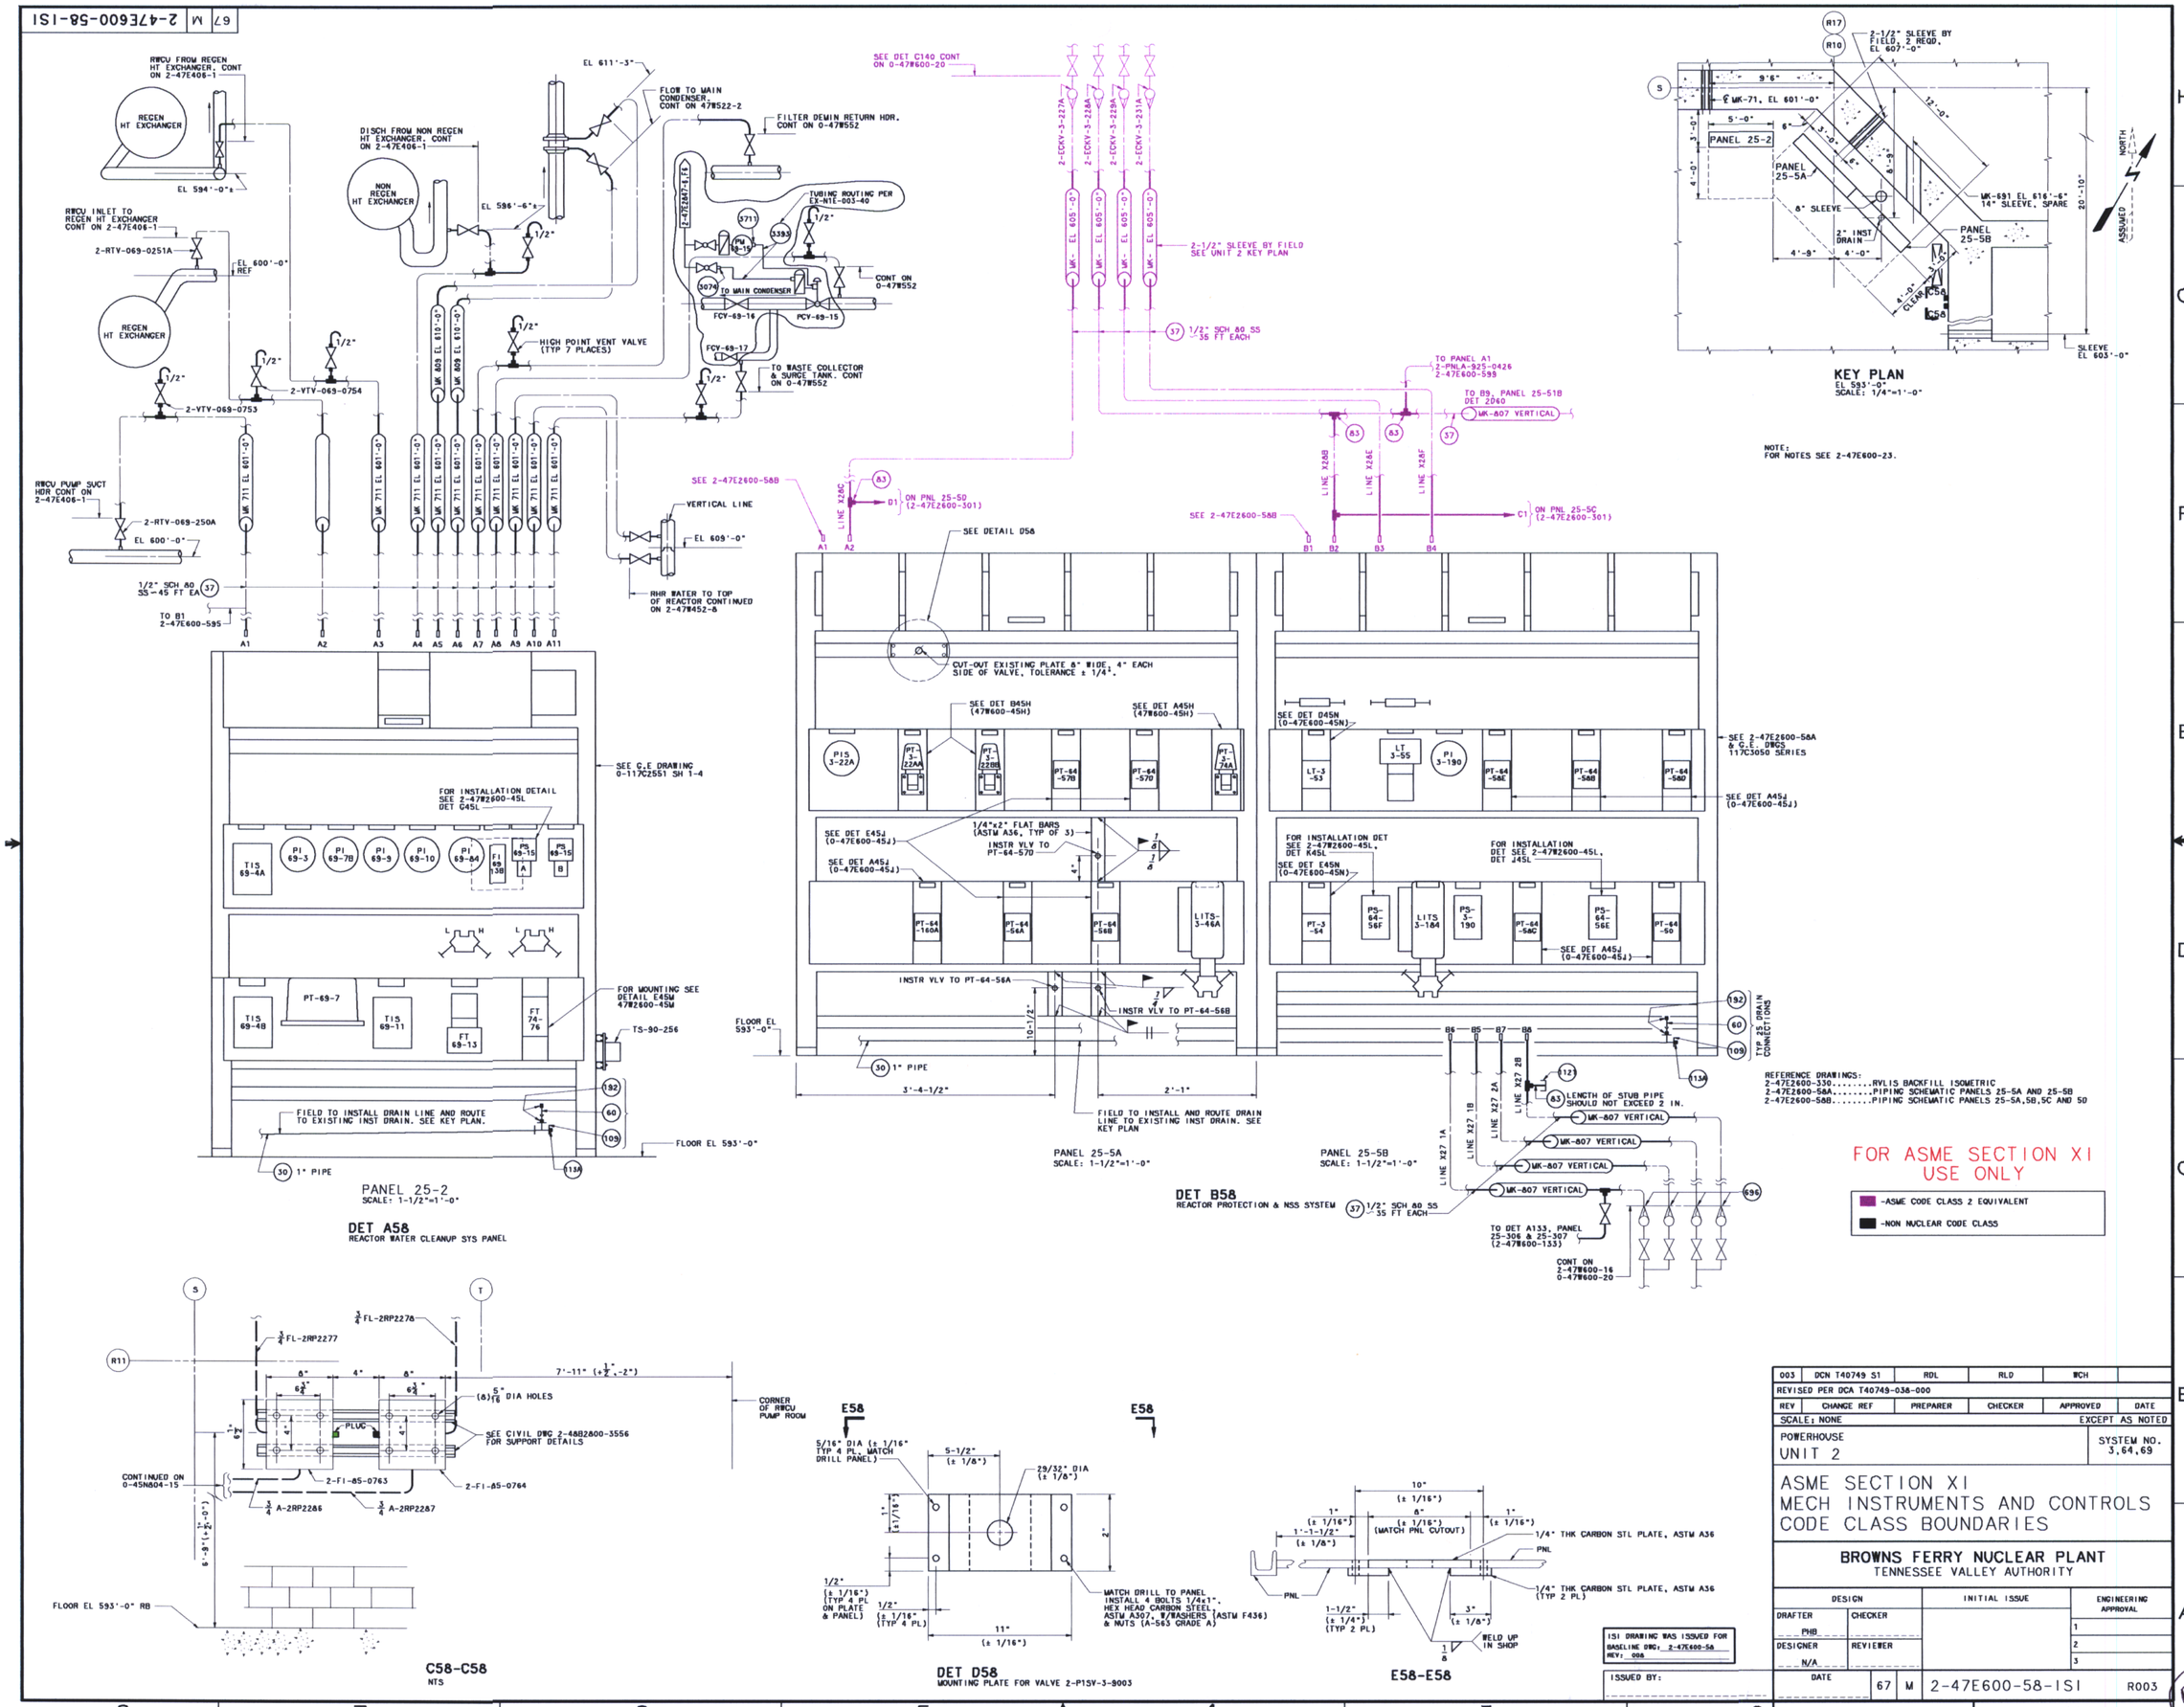

003	DCN T40749 S1	RDL	RLD	WCH	
REVISED PER DCA T40749-036-000					
REV	CHANGE REF	PREPARER	CHECKER	APPROVED	DATE

SCALE: NONE — EXCEPT AS NOTED

POWERHOUSE UNIT 2 — SYSTEM NO. 3,64,69

ASME SECTION XI
MECH INSTRUMENTS AND CONTROLS
CODE CLASS BOUNDARIES

BROWNS FERRY NUCLEAR PLANT
TENNESSEE VALLEY AUTHORITY

DESIGN		INITIAL ISSUE	ENGINEERING APPROVAL
DRAFTER PHB	CHECKER		1
DESIGNER N/A	REVIEWER		2
			3

ISI DRAWING WAS ISSUED FOR BASELINE DWG: 2-47E600-58 REV: 006

ISSUED BY:

DATE	67	M	2-47E600-58-ISI	R003

CCD

D-8