JOB NO.: 6786100300 PLOT SCALE: 1=10
STARTED ON: 3/10/97 REVISED: 3/12/97

DATE	REVISION RECORD	DR.	CK.

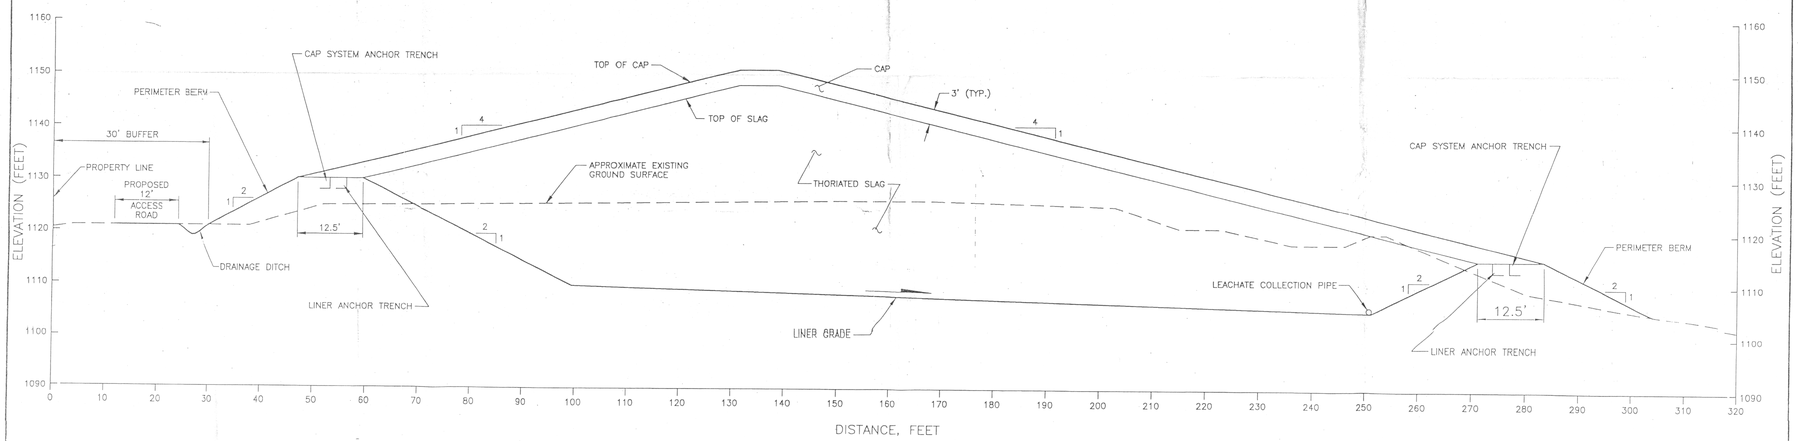

SECTION A–A

CONCEPTUAL

HORIZONTAL AND VERTICAL SCALE
0 5 10 20 FEET

MOLYCORP, INC.
300 CALDWELL AVENUE
WASHINGTON, PA.

FIGURE 2-4

OPTION 1 – HILL OPTION
SECTION A–A

ICF KAISER

D-2