JOB NO.: 6786100300 PLOT SCALE: 1=10
STARTED ON: 3/10/97 REVISED: 3/11/97

DATE	REVISION RECORD	DR	CK

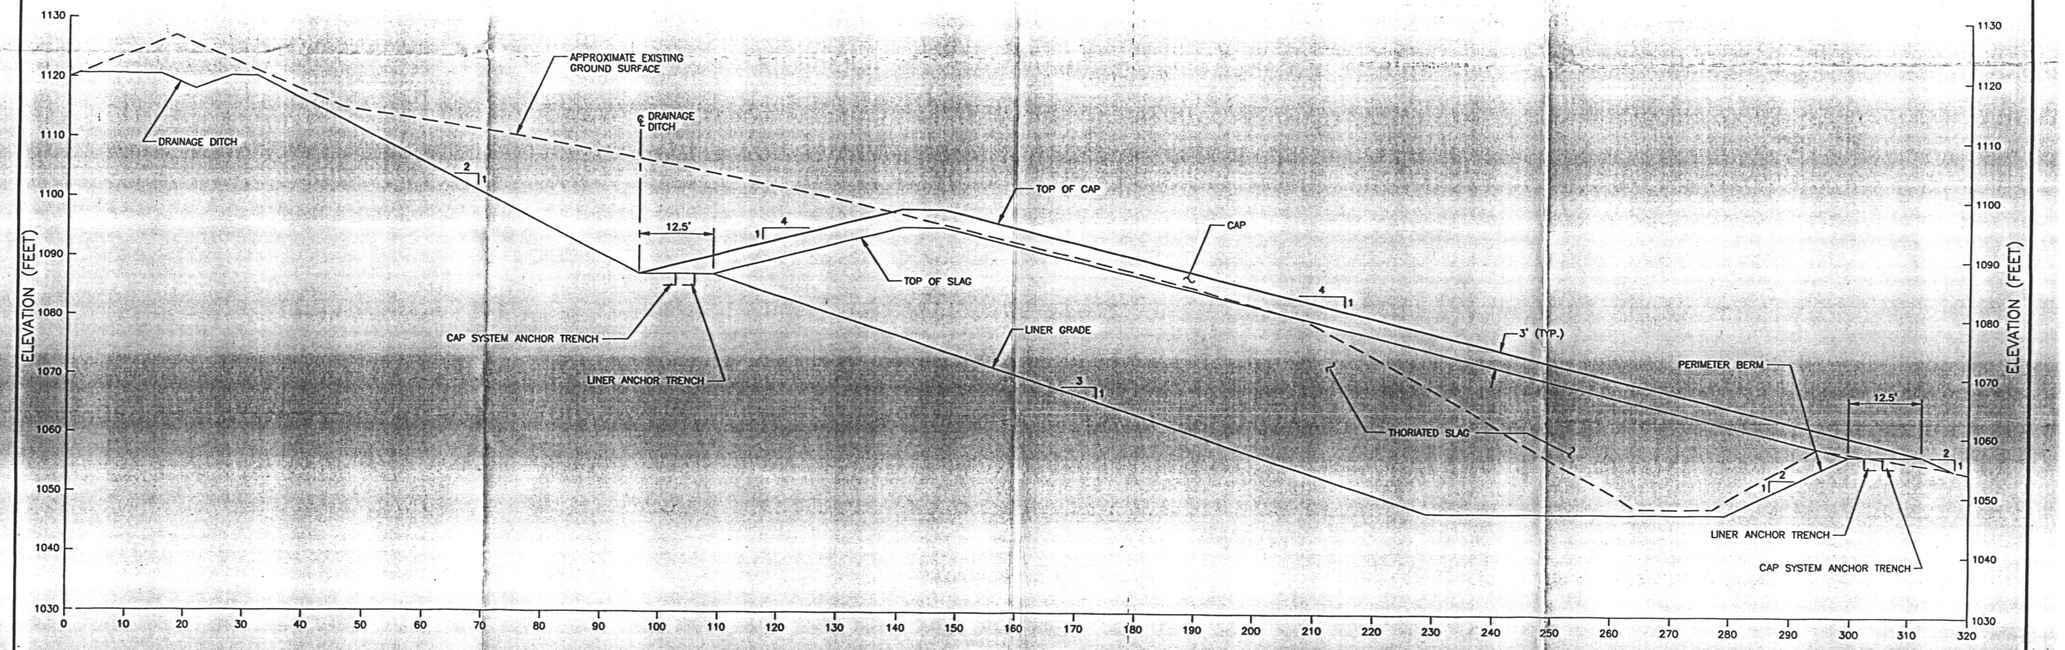

SECTION C–C

CONCEPTUAL

D-6

FILE NAME: 3015T003

HORIZONTAL AND VERTICAL SCALE
0 5 10 20 FEET

MOLYCORP. INC.
300 CALDWELL AVENUE
WASHINGTON, PA.

FIGURE 2-8
OPTION 3 – RAILROAD AREA OPTION
SECTION C–C

ICF KAISER