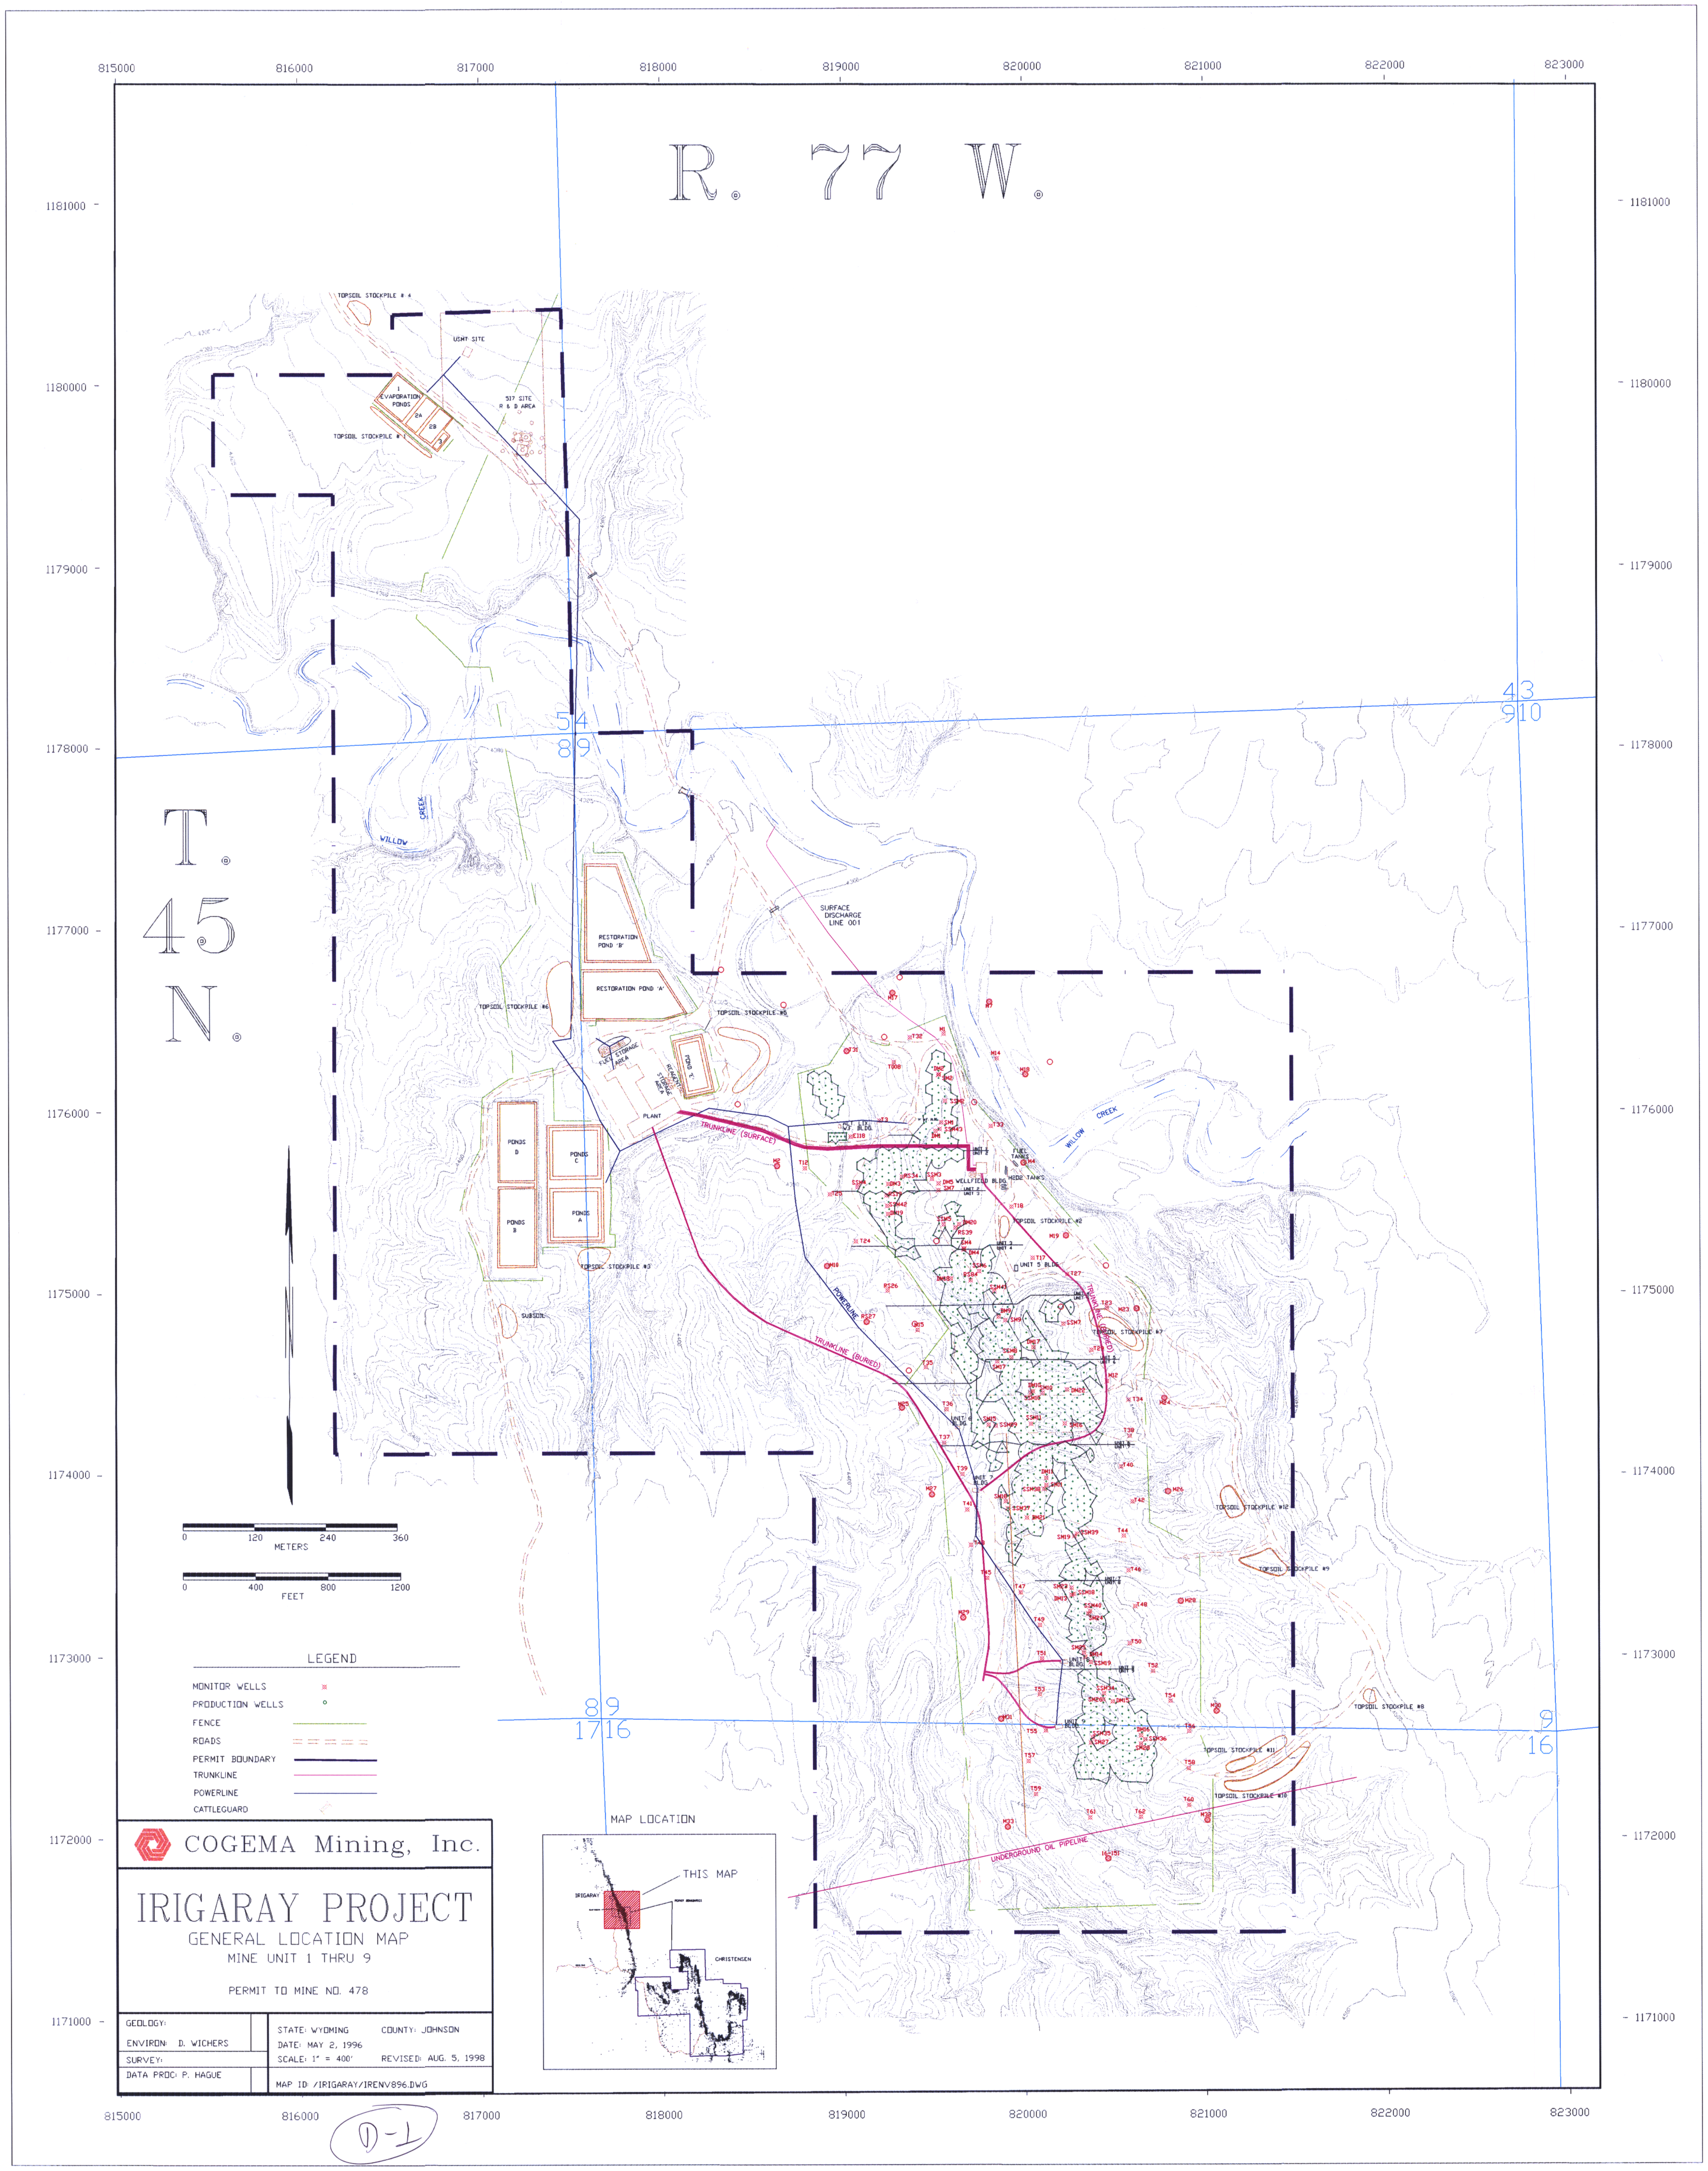
R. 77 W.
T. 45 N.
TOPSOIL STOCKPILE # 4
USMT SITE
EVAPORATION PONDS
TOPSOIL STOCKPILE # 1
517 SITE R & D AREA
WILLOW CREEK
RESTORATION POND 'B'
RESTORATION POND 'A'
TOPSOIL STOCKPILE #6
TOPSOIL STOCKPILE #5
SURFACE DISCHARGE LINE 001
FUEL STORAGE AREA
REAGENT STORAGE AREA
POND 'E'
PLANT
PONDS D
PONDS C
PONDS B
PONDS A
TOPSOIL STOCKPILE #3
SUBSOIL
TRUNKLINE (SURFACE)
TRUNKLINE (BURIED)
POWERLINE
WELLFIELD BLDG
FUEL TANKS
H2O2 TANKS
TOPSOIL STOCKPILE #2
UNIT 5 BLDG
TOPSOIL STOCKPILE #7
UNIT 6 BLDG
UNIT 7 BLDG
UNIT 8 BLDG
UNIT 9 BLDG
TOPSOIL STOCKPILE #12
TOPSOIL STOCKPILE #9
TOPSOIL STOCKPILE #8
TOPSOIL STOCKPILE #11
TOPSOIL STOCKPILE #10
UNDERGROUND OIL PIPELINE
METERS
FEET
LEGEND
MONITOR WELLS
PRODUCTION WELLS
FENCE
ROADS
PERMIT BOUNDARY
TRUNKLINE
POWERLINE
CATTLEGUARD
MAP LOCATION
THIS MAP
IRIGARAY
CHRISTENSEN
COGEMA Mining, Inc.
IRIGARAY PROJECT
GENERAL LOCATION MAP
MINE UNIT 1 THRU 9
PERMIT TO MINE NO. 478
GEOLOGY:
ENVIRON: D. WICHERS
SURVEY:
DATA PROC: P. HAGUE
STATE: WYOMING
COUNTY: JOHNSON
DATE: MAY 2, 1996
SCALE: 1" = 400'
REVISED: AUG. 5, 1998
MAP ID: /IRIGARAY/IRENV896.DWG
D-1