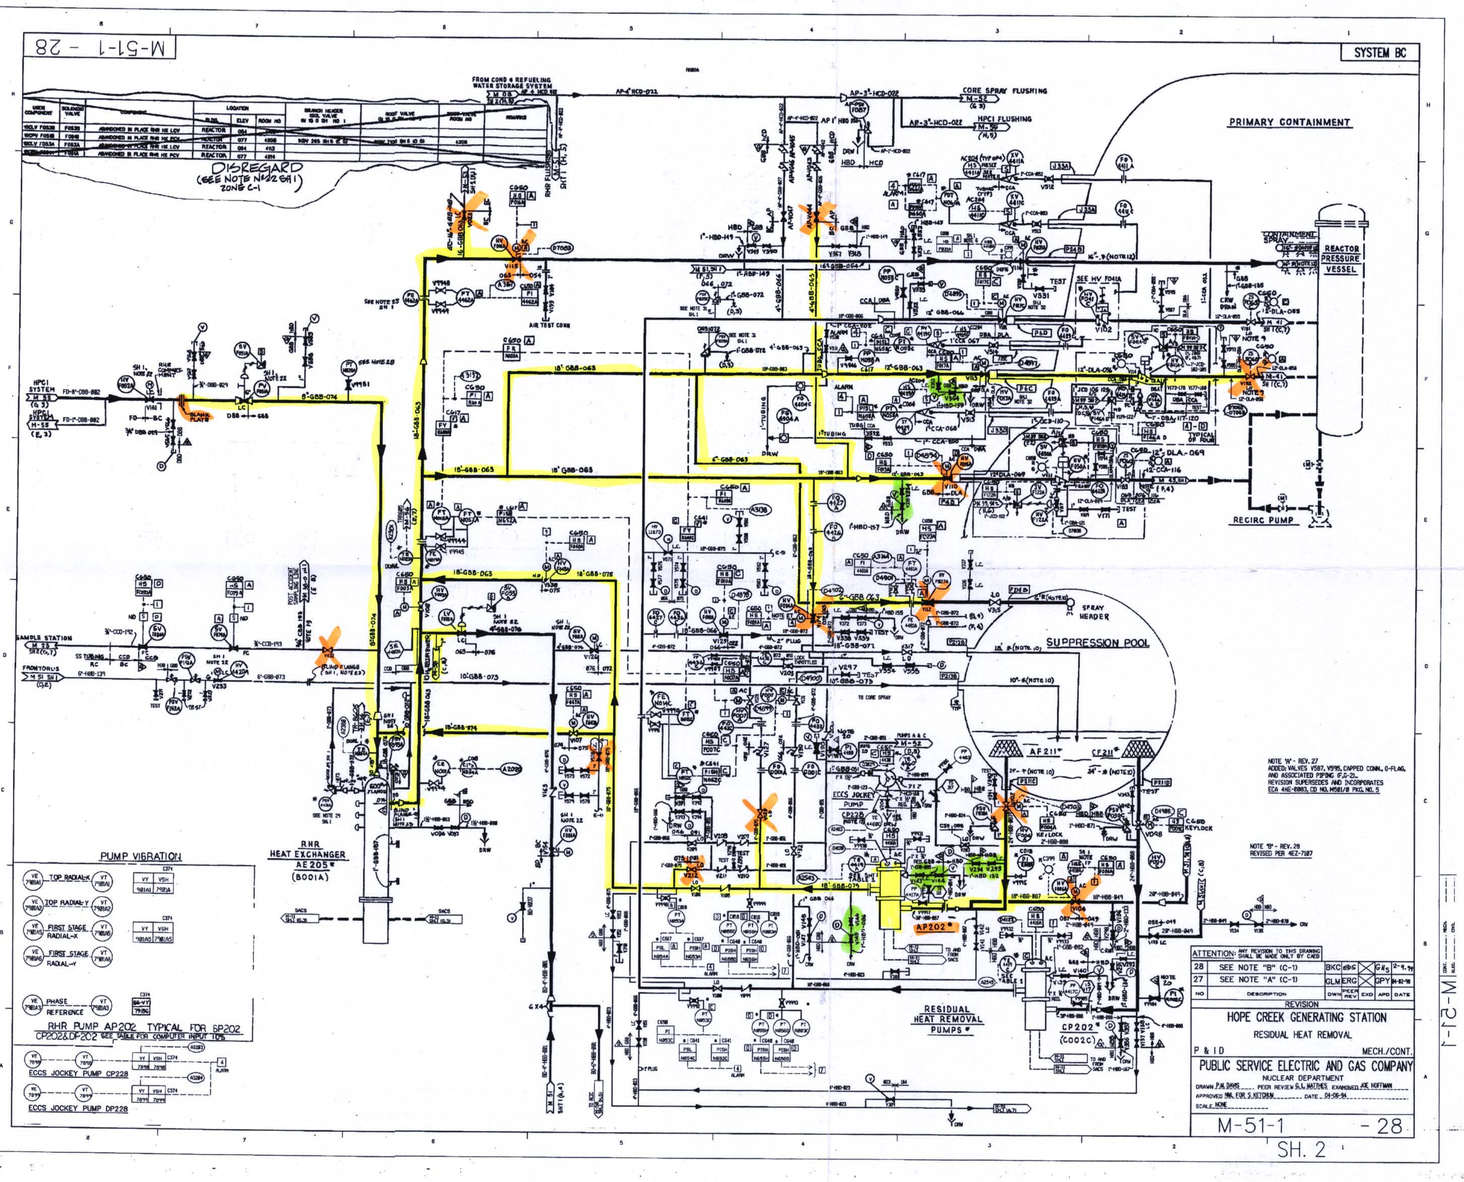

VALVES TAGGED CLOSED

VALVES TAGGED OPEN

PIPING DRAINED

REFERENCE ATTACHMENT S-5B

D-2