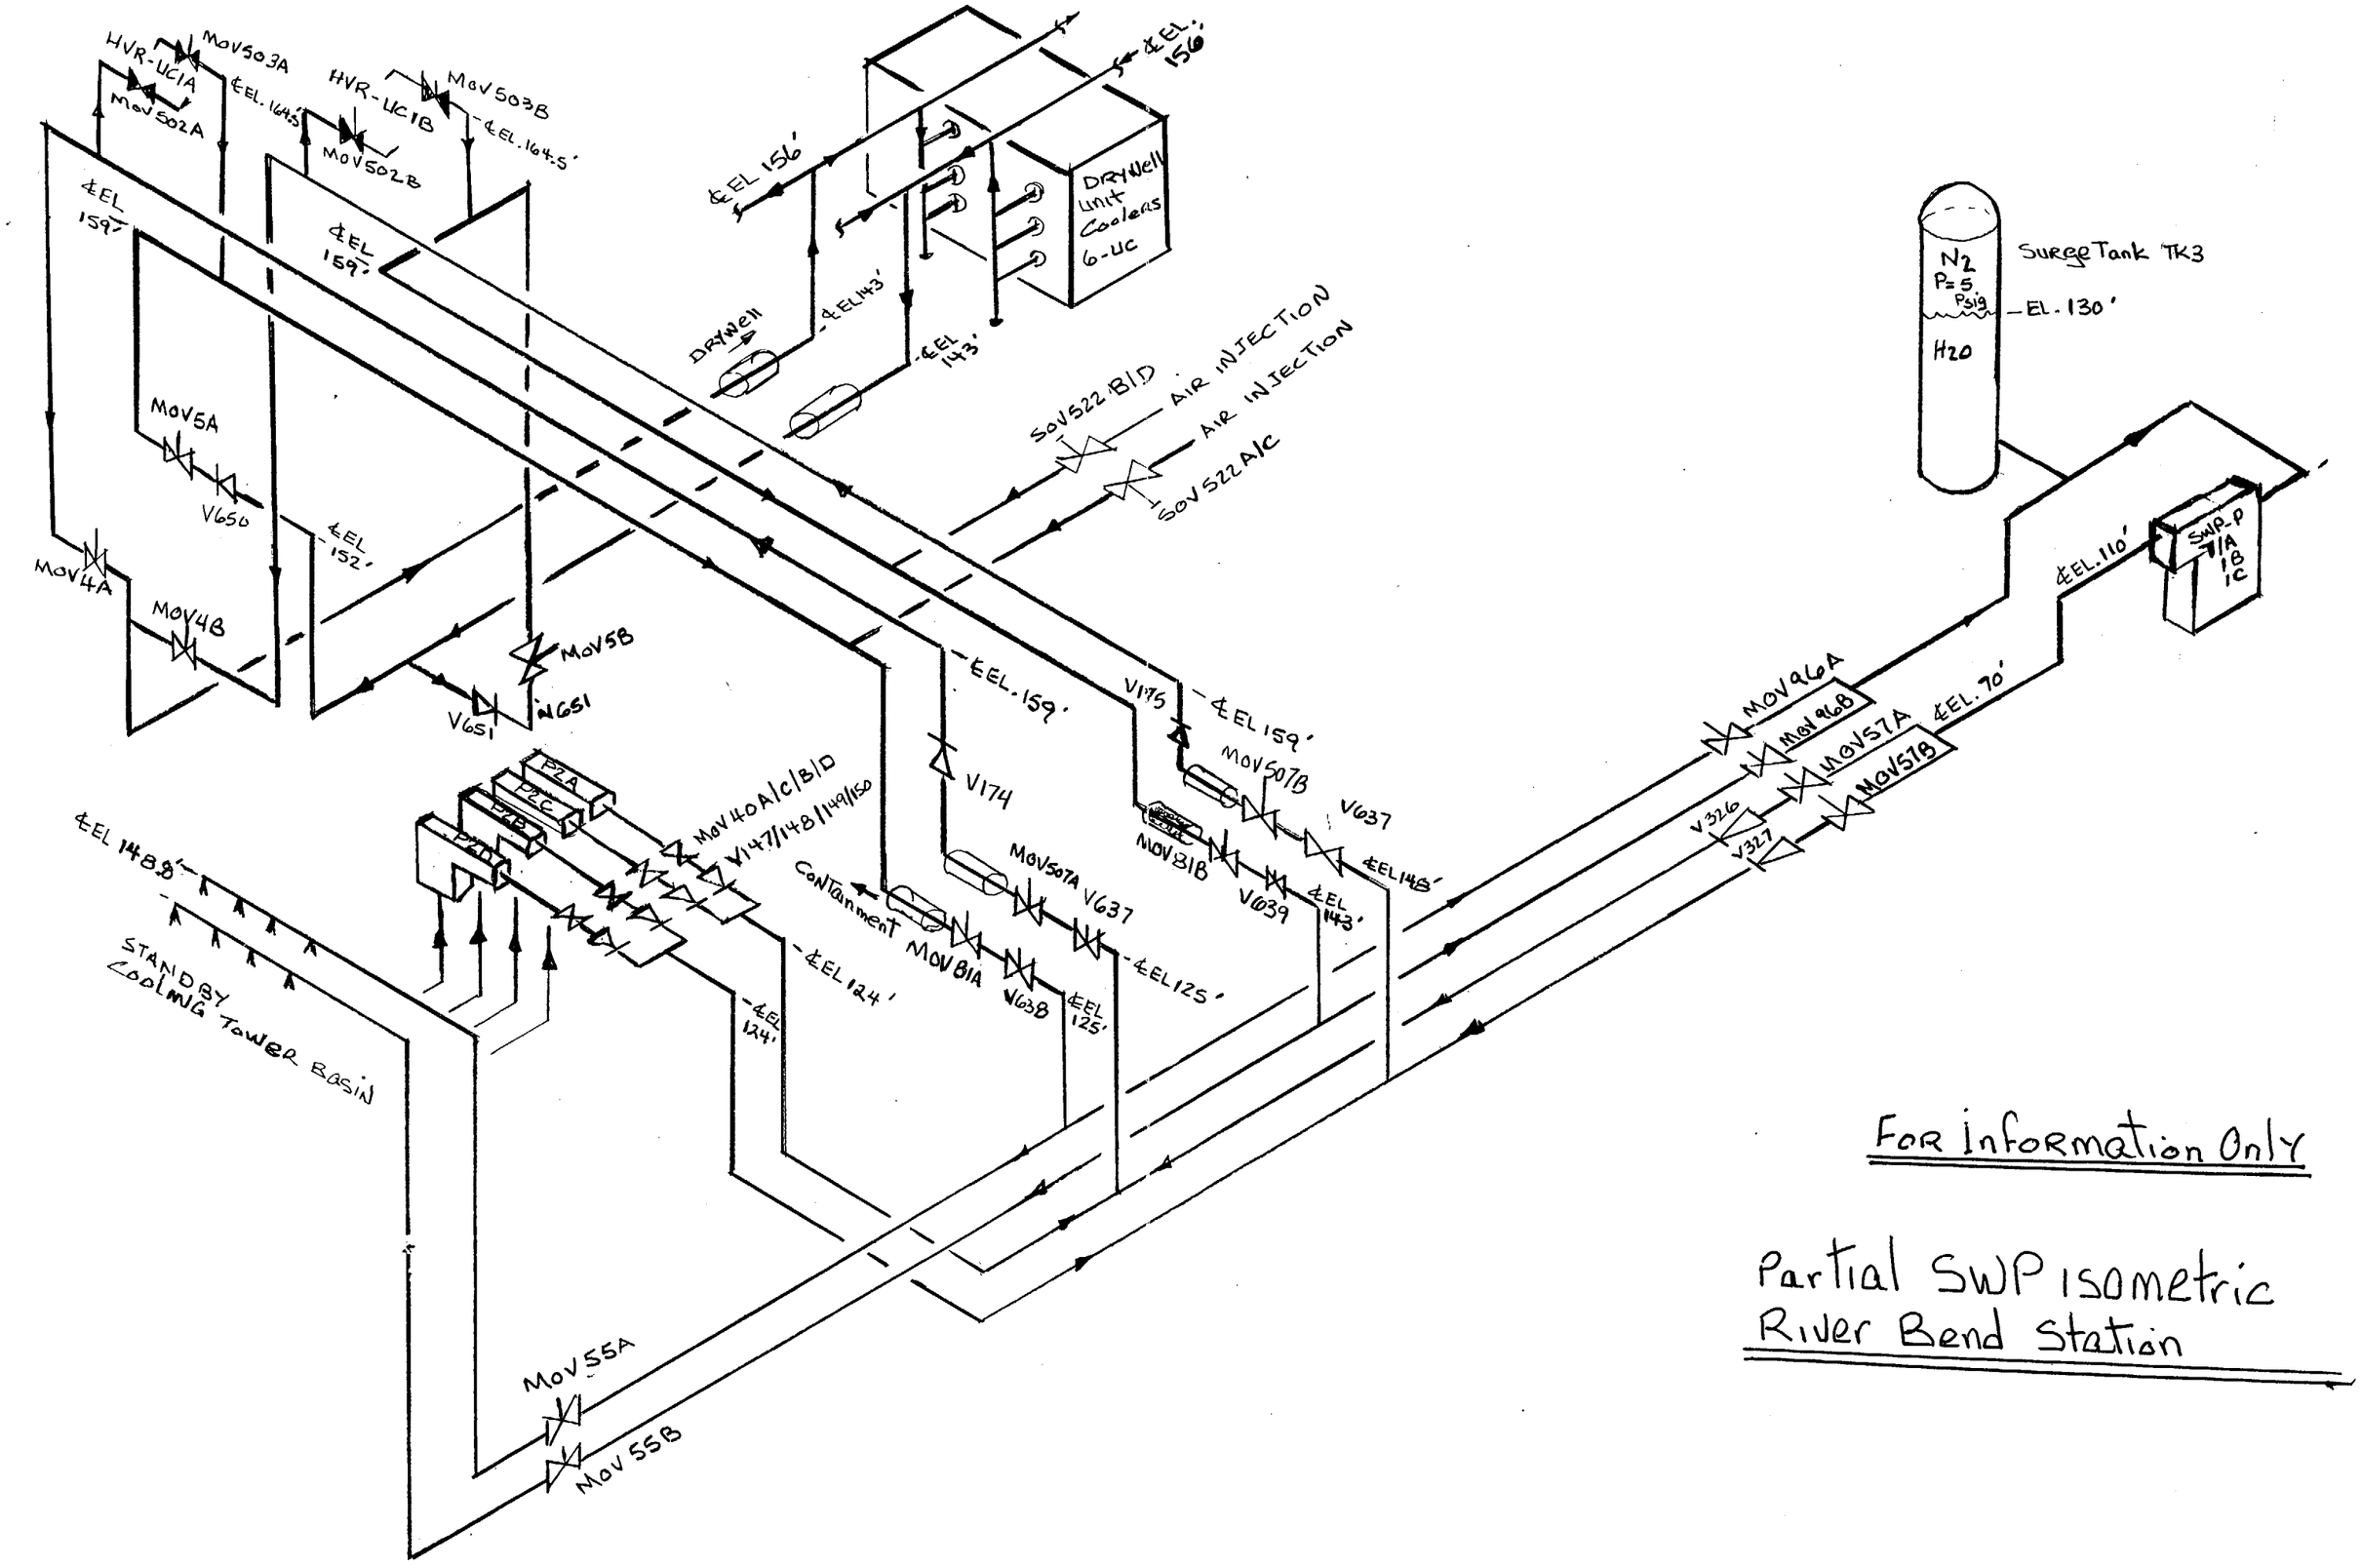

For Information Only

Partial SWP isometric
River Bend Station

1-888-456-9031
K7-159103
07F6