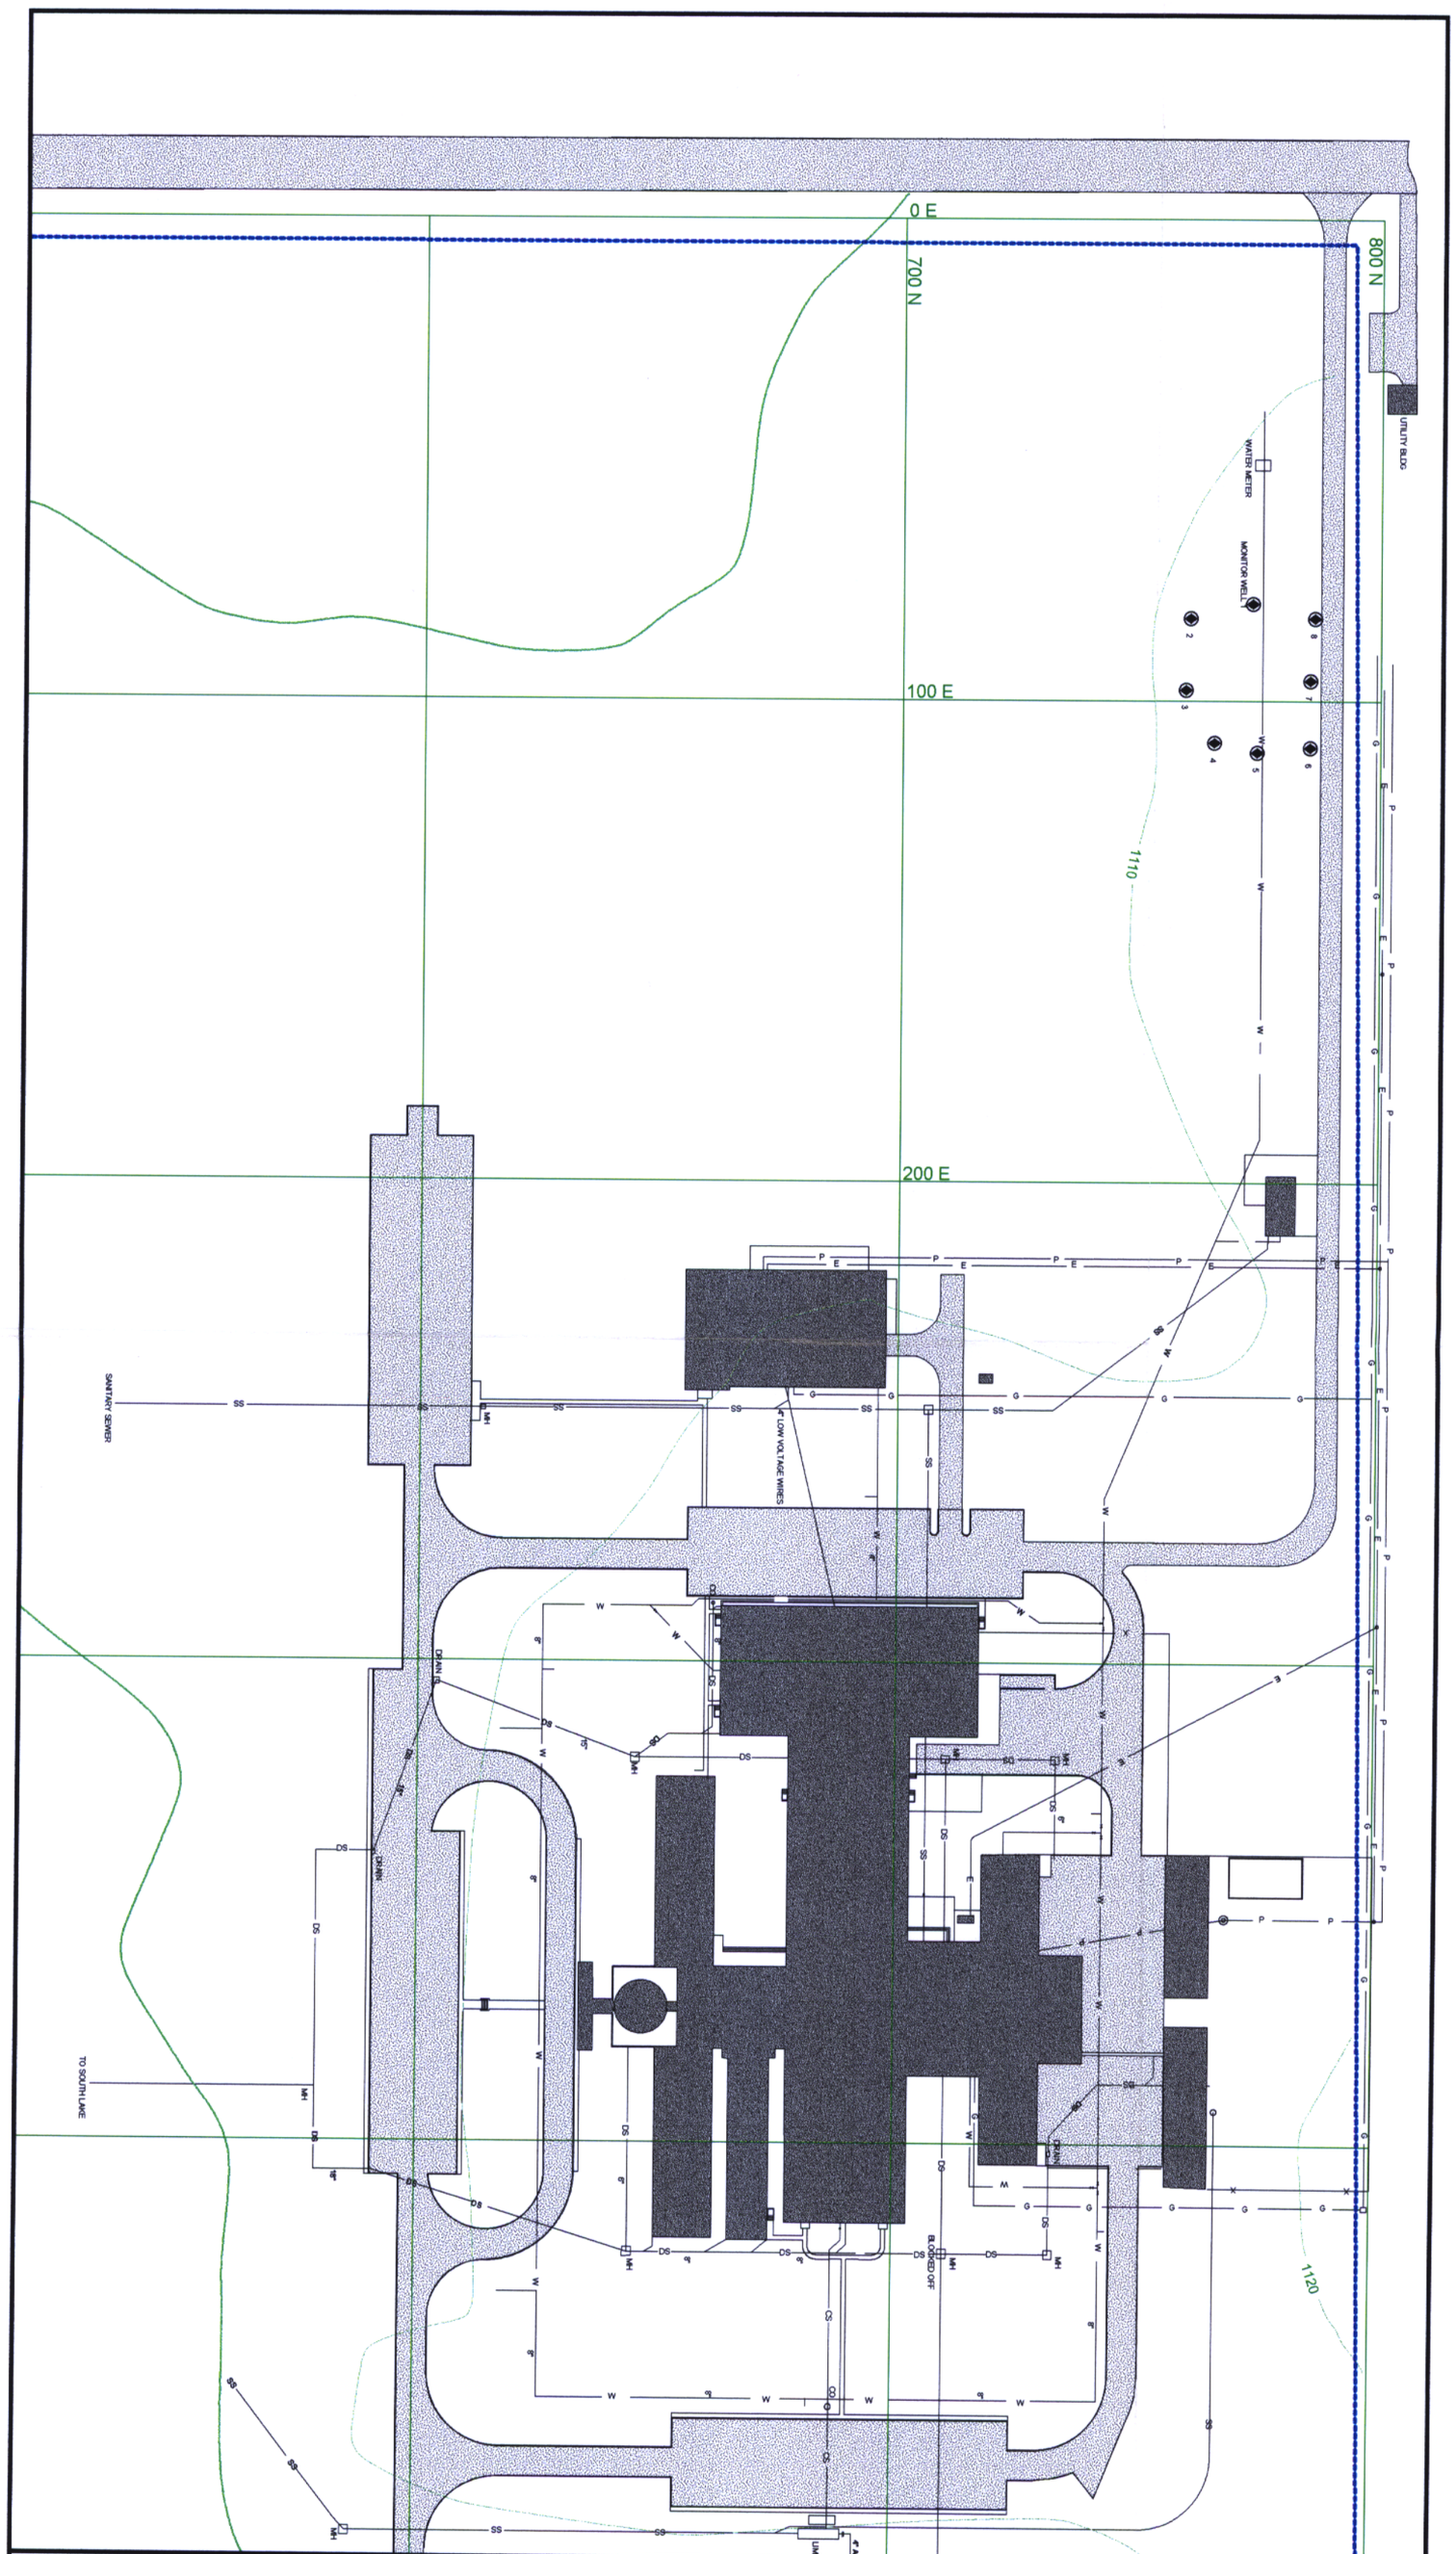


**KERR-McGEE CHEMICAL LLC**

# TECHNICAL CENTER FACILITY AND TEST PIT AREA

D-2

| DRAWING No. | DRAWN BY: | DATE: 3/7/00 |
|---|---|---|
| TECHCNTR 002 REV 0 | M.B.A. | REVISED: |

N

0 100 200 300 feet

0 20 40 60 80 meters

**LEGEND**

| | |
|---|---|
| W | WATER |
| SS | SANITARY SEWER |
| DS | DOMESTIC SEWER |
| P | PHONE |
| E | ELECTRICAL |
| G | GAS |
| M/H | MAN/HOLE |
| CO | CLEANOUT |
| CS | CHEMICAL SEWER |