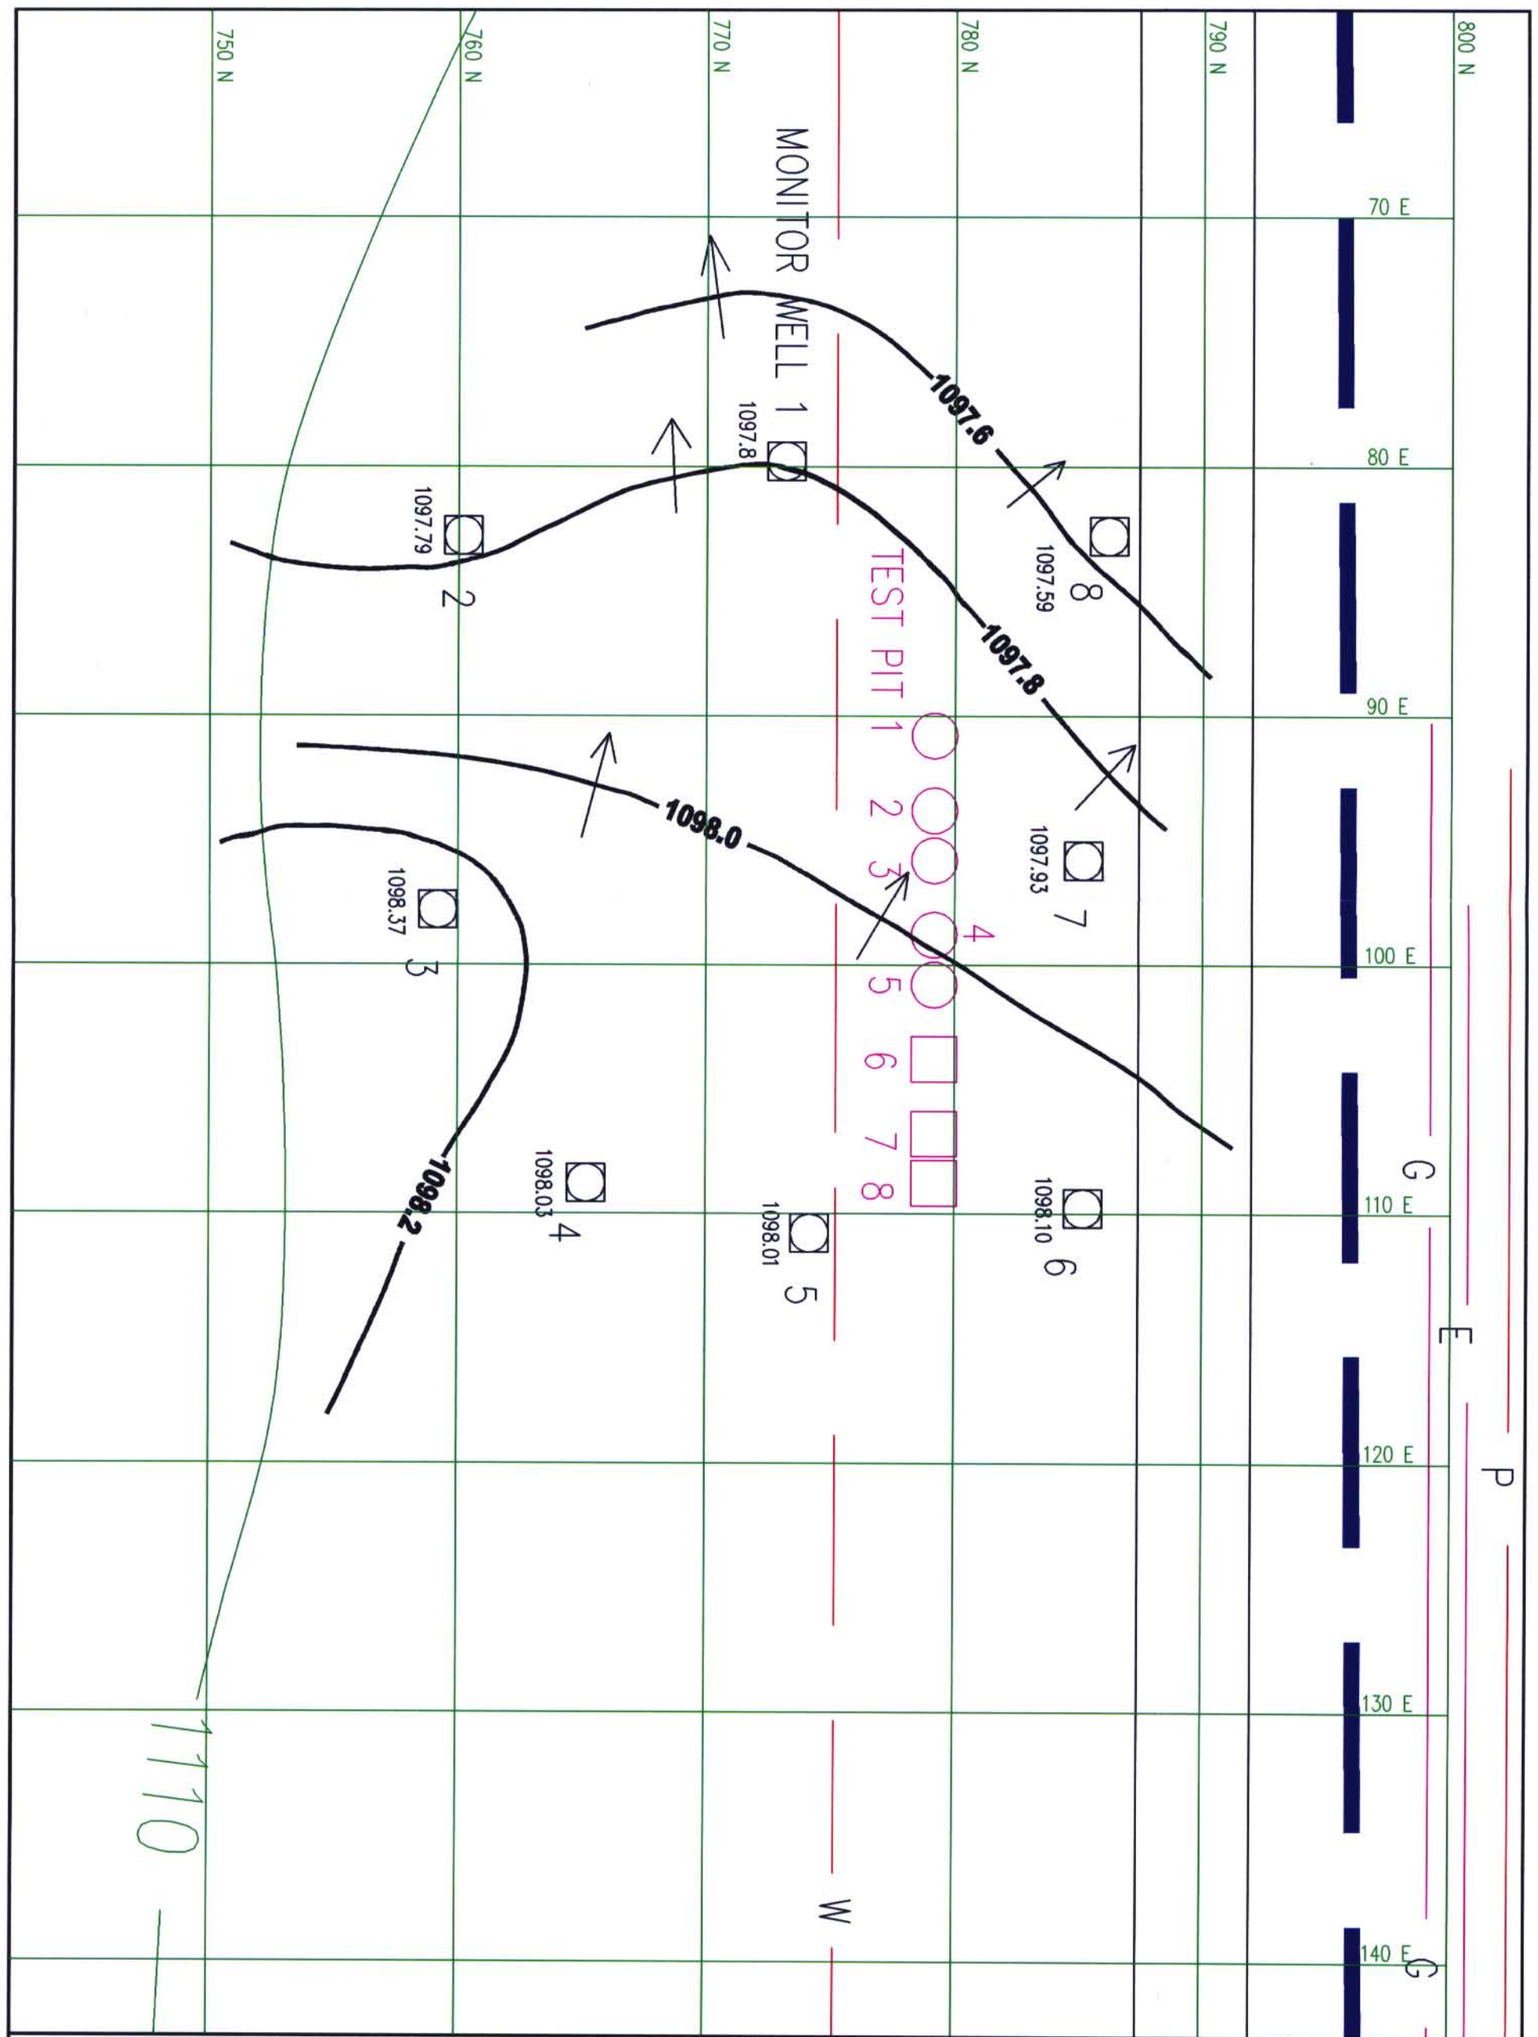

KERR-McGEE CHEMICAL LLC

D-3

TECHNICAL CENTER
URANIUM TEST PIT AREA
POTENTIOMETRIC SURFACE - 2/22/2000

LEGEND

W WATER
P PHONE
E ELECTRICAL
G GAS
→ GROUNDWATER FLOW DIRECTION
WATER LEVEL ELEVATION (MSL)

N

0 20 40 60 feet

0 5 10 15 meters

DRAWING No.	DRAWN BY:	DATE: 3/7/00
TECHCNTR_003_REV_0	M.B.A.	REVISED: