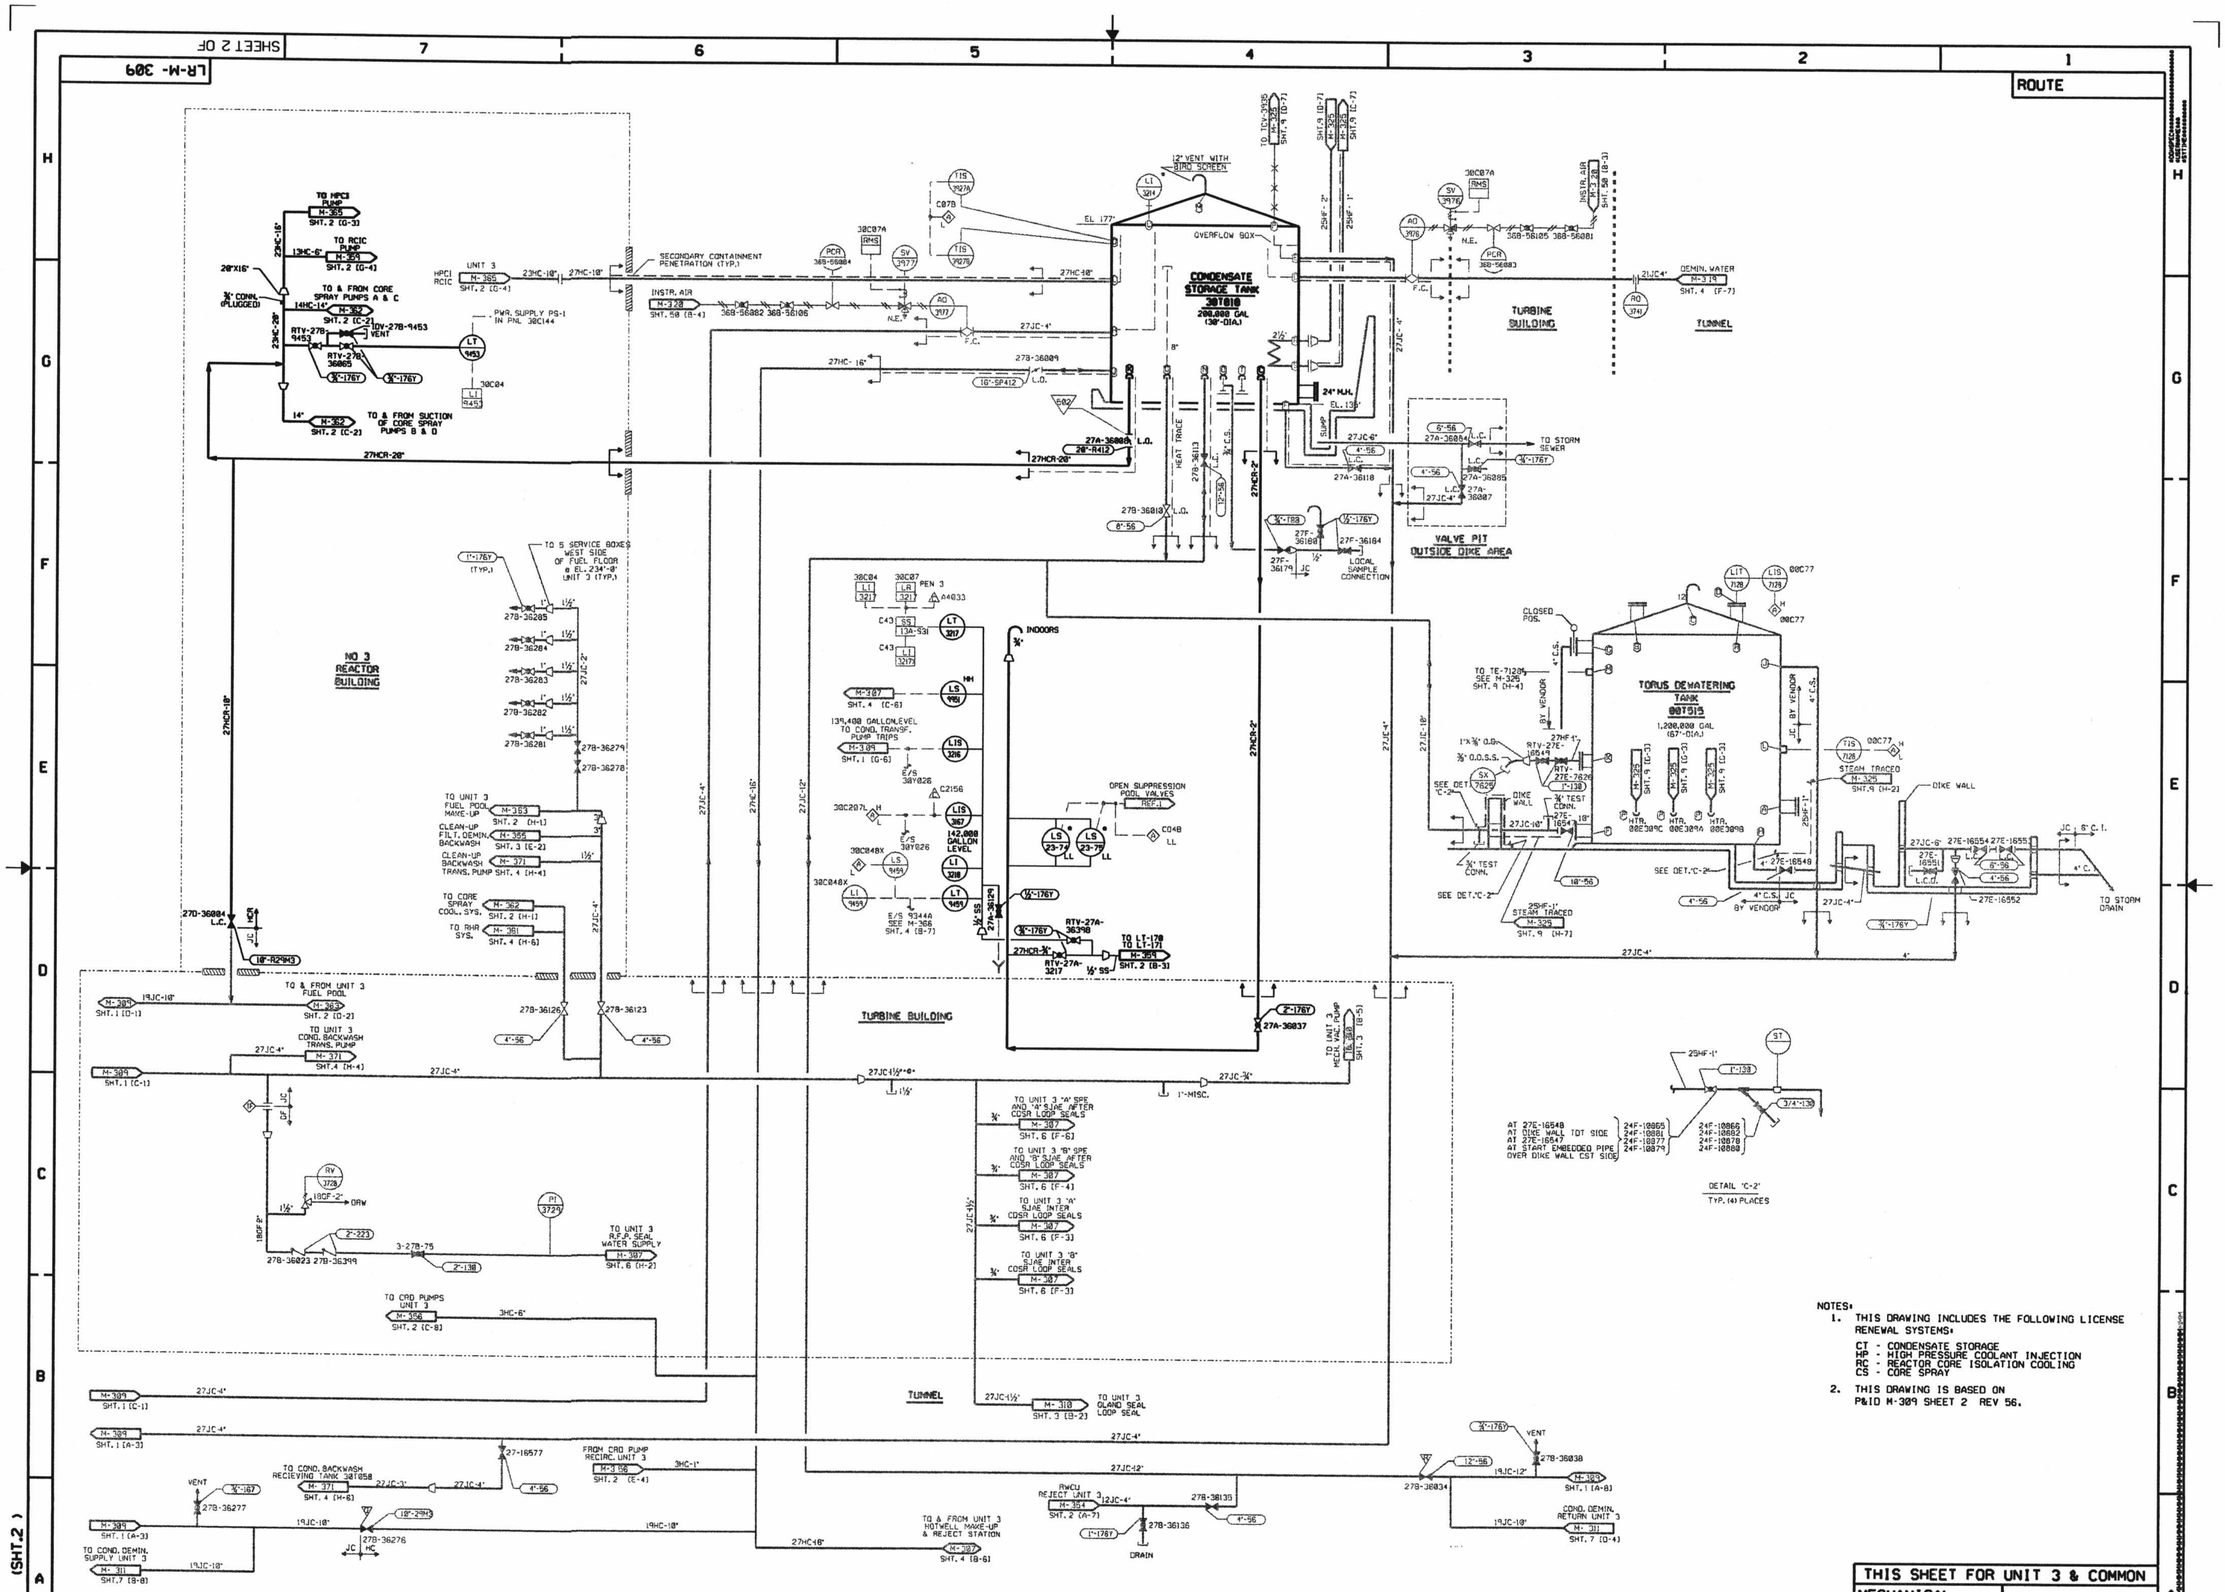

NOTES:

1. THIS DRAWING INCLUDES THE FOLLOWING LICENSE RENEWAL SYSTEMS:
   - CT - CONDENSATE STORAGE
   - HP - HIGH PRESSURE COOLANT INJECTION
   - RC - REACTOR CORE ISOLATION COOLING
   - CS - CORE SPRAY
2. THIS DRAWING IS BASED ON P&ID M-309 SHEET 2 REV 56.

TABLE OF ADDITIONS & CHANGES						
NO	DATE	DESCRIPTION	REV'D	CHK'D	APP'D	
A	7/8/84	INITIAL ISSUE FOR LICENSE RENEWAL	DR	KPM	EDP	

THIS SHEET FOR UNIT 3 & COMMON

MECHANICAL

LICENSE RENEWAL DRAWING
CONDENSATE & REFUELING WATER STORAGE & TRANSFER SYSTEMS

PEACH BOTTOM APS UNITS 2 & 3
EXELON

SHEET 2 OF LR-M-309 A

LR-M-309 (SHT.2)

CATEGORY A1

D-16