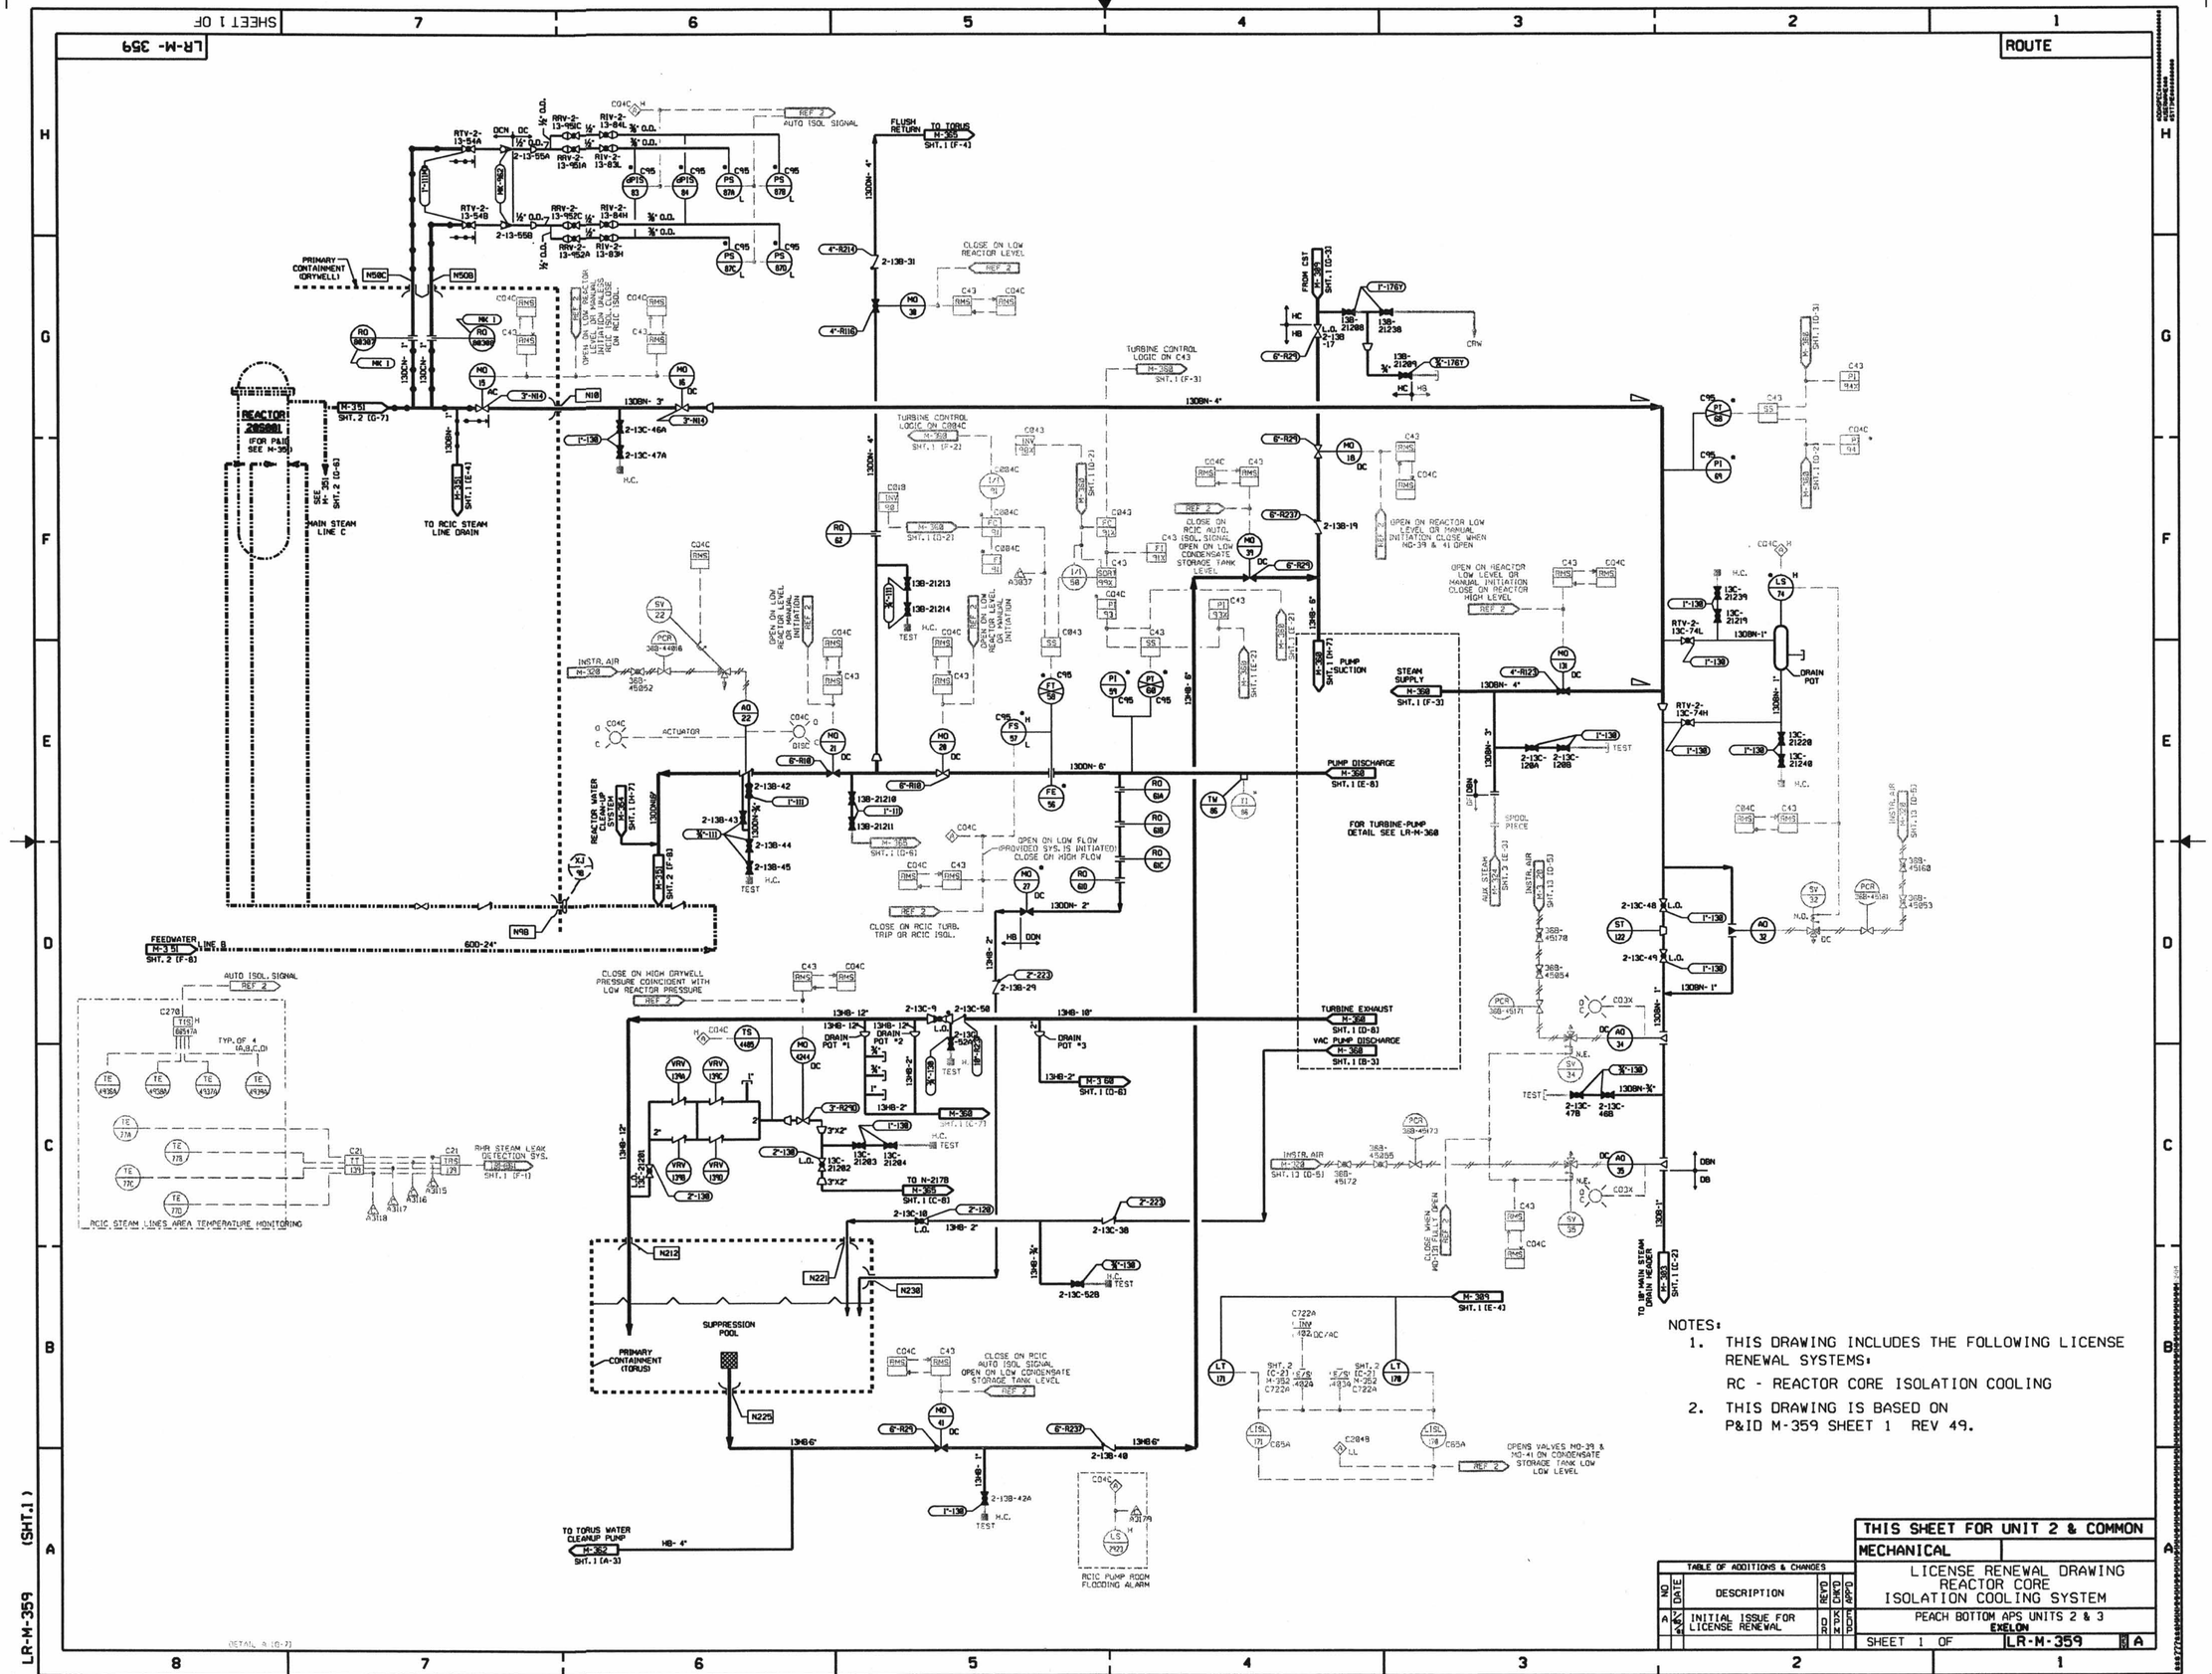

NOTES:

1. THIS DRAWING INCLUDES THE FOLLOWING LICENSE RENEWAL SYSTEMS:

   RC - REACTOR CORE ISOLATION COOLING

2. THIS DRAWING IS BASED ON P&ID M-359 SHEET 1 REV 49.

TABLE OF ADDITIONS & CHANGES					
NO	DATE	DESCRIPTION	DRWN	CHKD	APPD
A		INITIAL ISSUE FOR LICENSE RENEWAL			

THIS SHEET FOR UNIT 2 & COMMON

MECHANICAL

LICENSE RENEWAL DRAWING
REACTOR CORE
ISOLATION COOLING SYSTEM

PEACH BOTTOM APS UNITS 2 & 3
EXELON

SHEET 1 OF LR-M-359 A

LR-M-359 (SHT.1)

CATEGORY A1

D-61