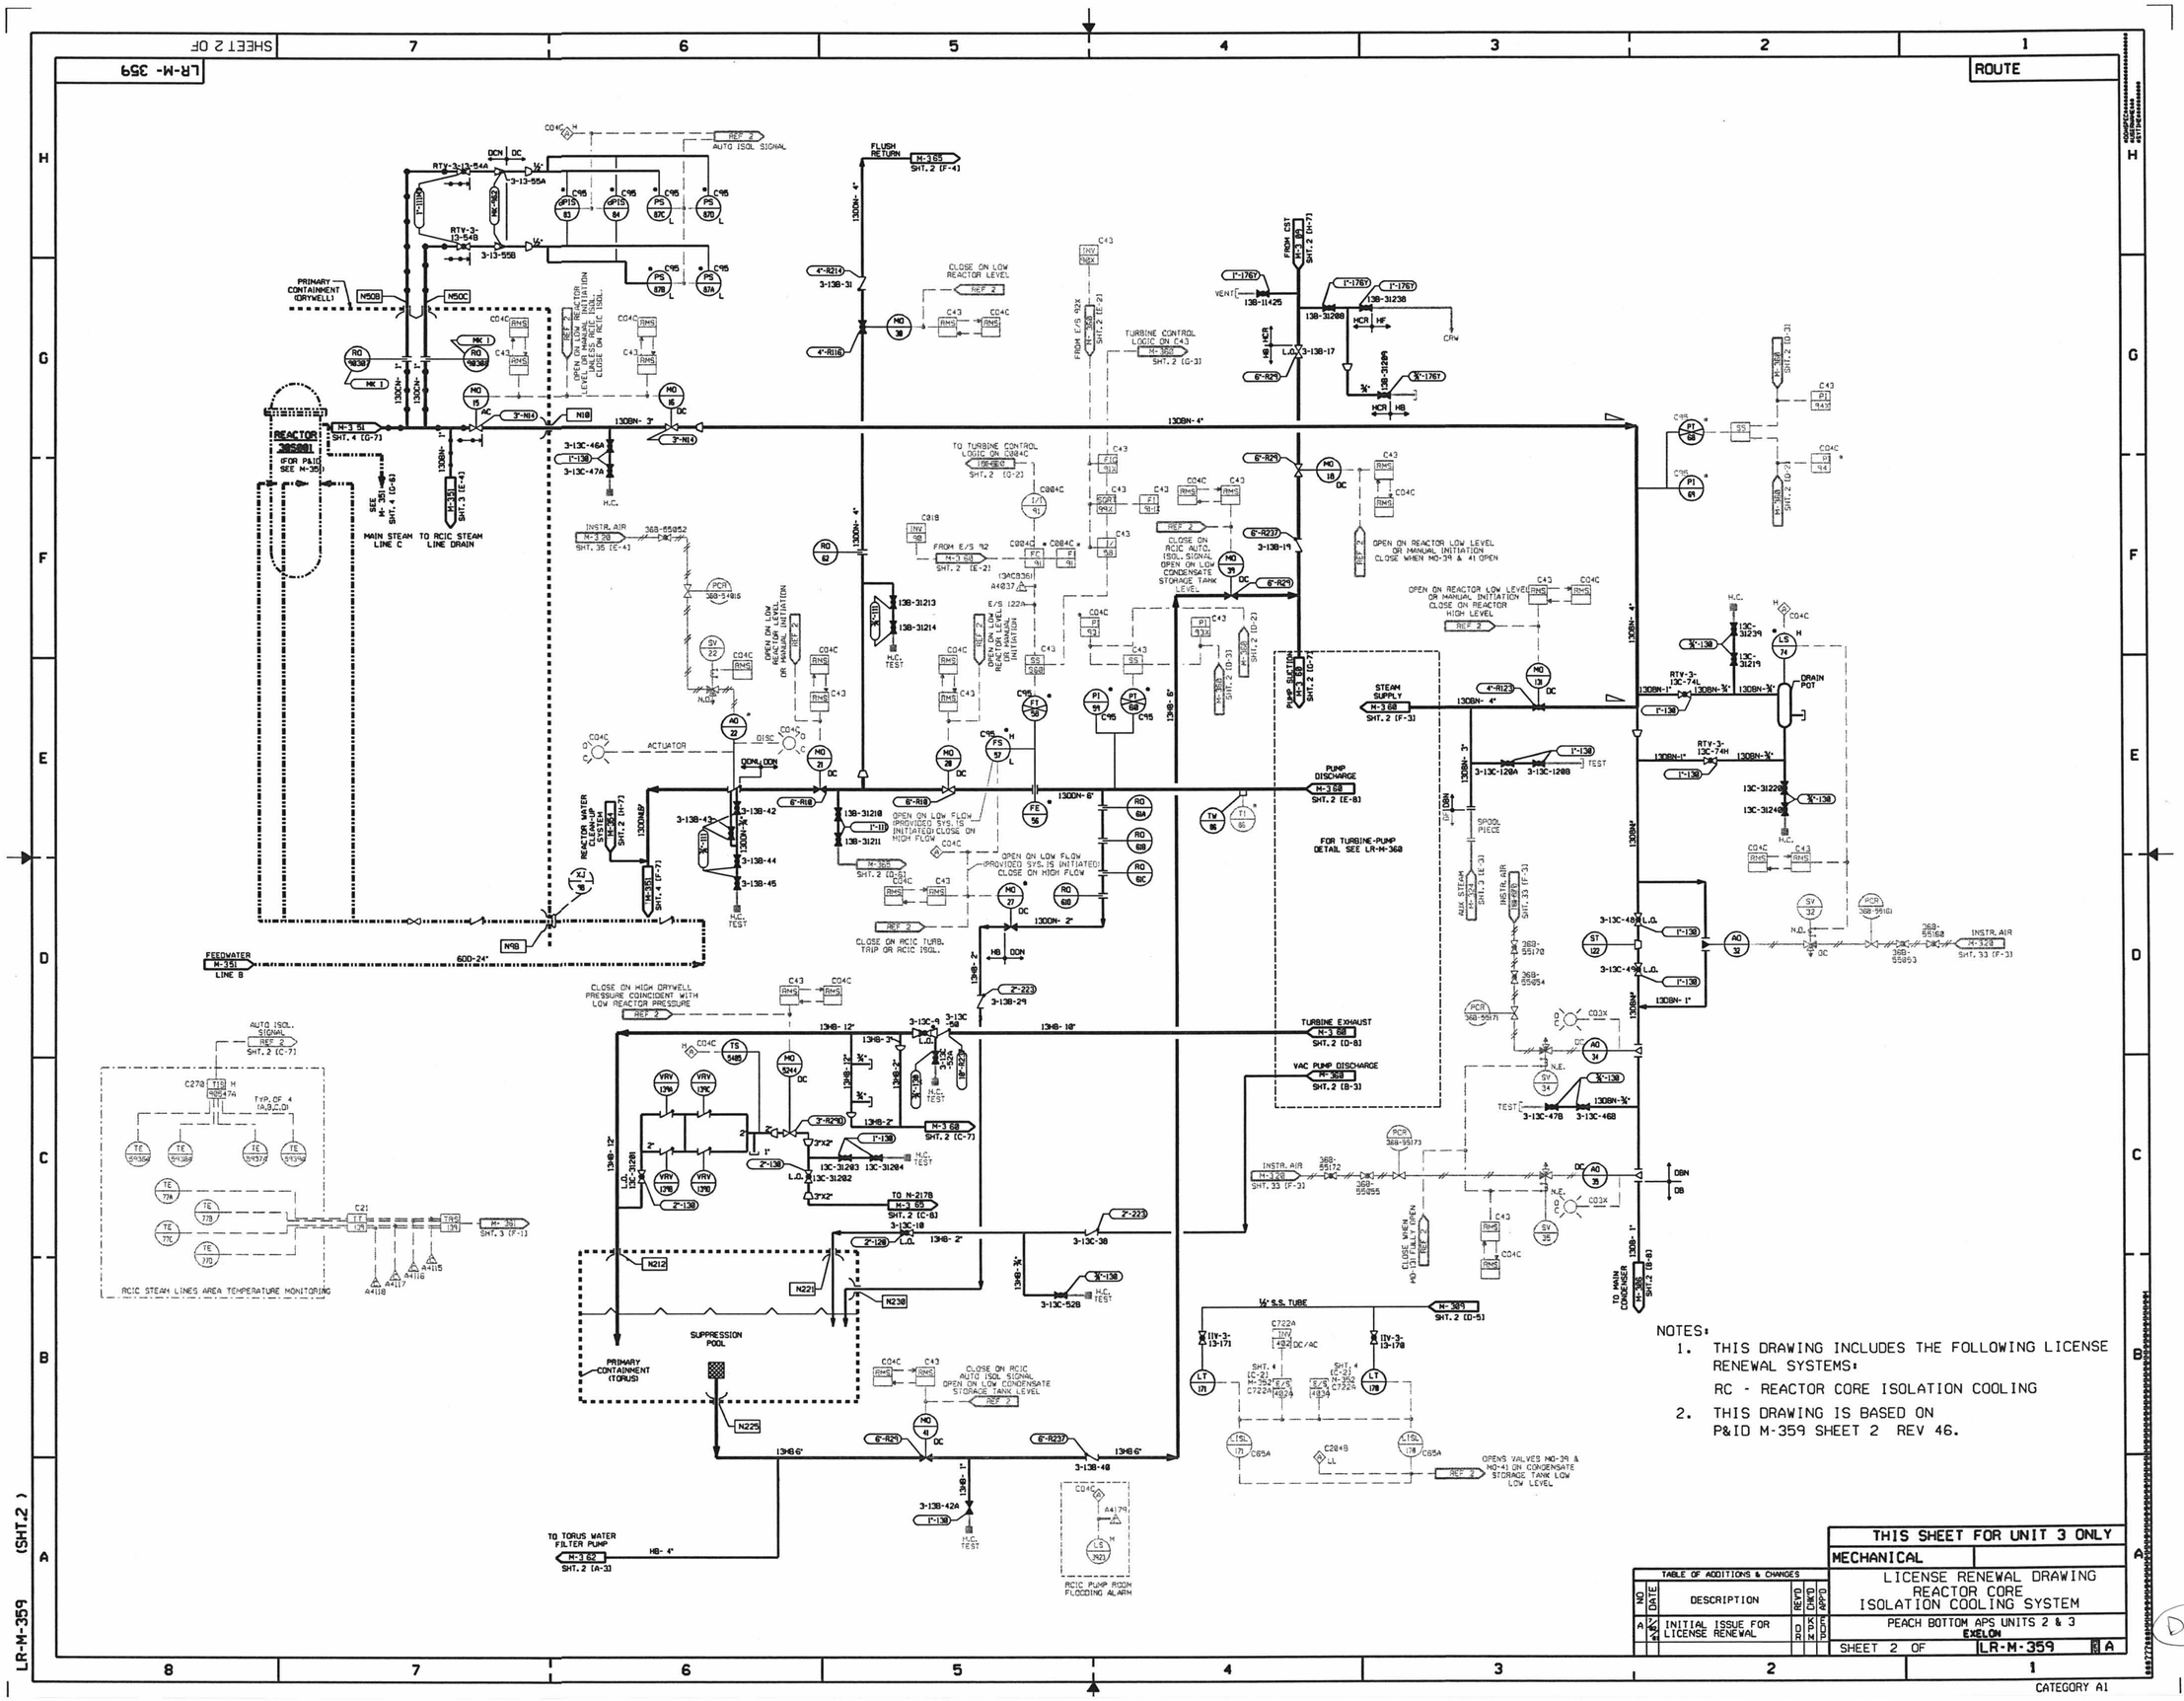

NOTES:

1. THIS DRAWING INCLUDES THE FOLLOWING LICENSE RENEWAL SYSTEMS:
   RC - REACTOR CORE ISOLATION COOLING
2. THIS DRAWING IS BASED ON P&ID M-359 SHEET 2 REV 46.

TABLE OF ADDITIONS & CHANGES						
NO	DATE	DESCRIPTION	REV'D	CHK'D	APP'D	
A	7/8/87	INITIAL ISSUE FOR LICENSE RENEWAL	DR	KPM	EDP	

THIS SHEET FOR UNIT 3 ONLY

MECHANICAL

LICENSE RENEWAL DRAWING
REACTOR CORE
ISOLATION COOLING SYSTEM

PEACH BOTTOM APS UNITS 2 & 3
EXELON

SHEET 2 OF LR-M-359 A

LR-M-359 (SHT.2)

D-62

CATEGORY A1