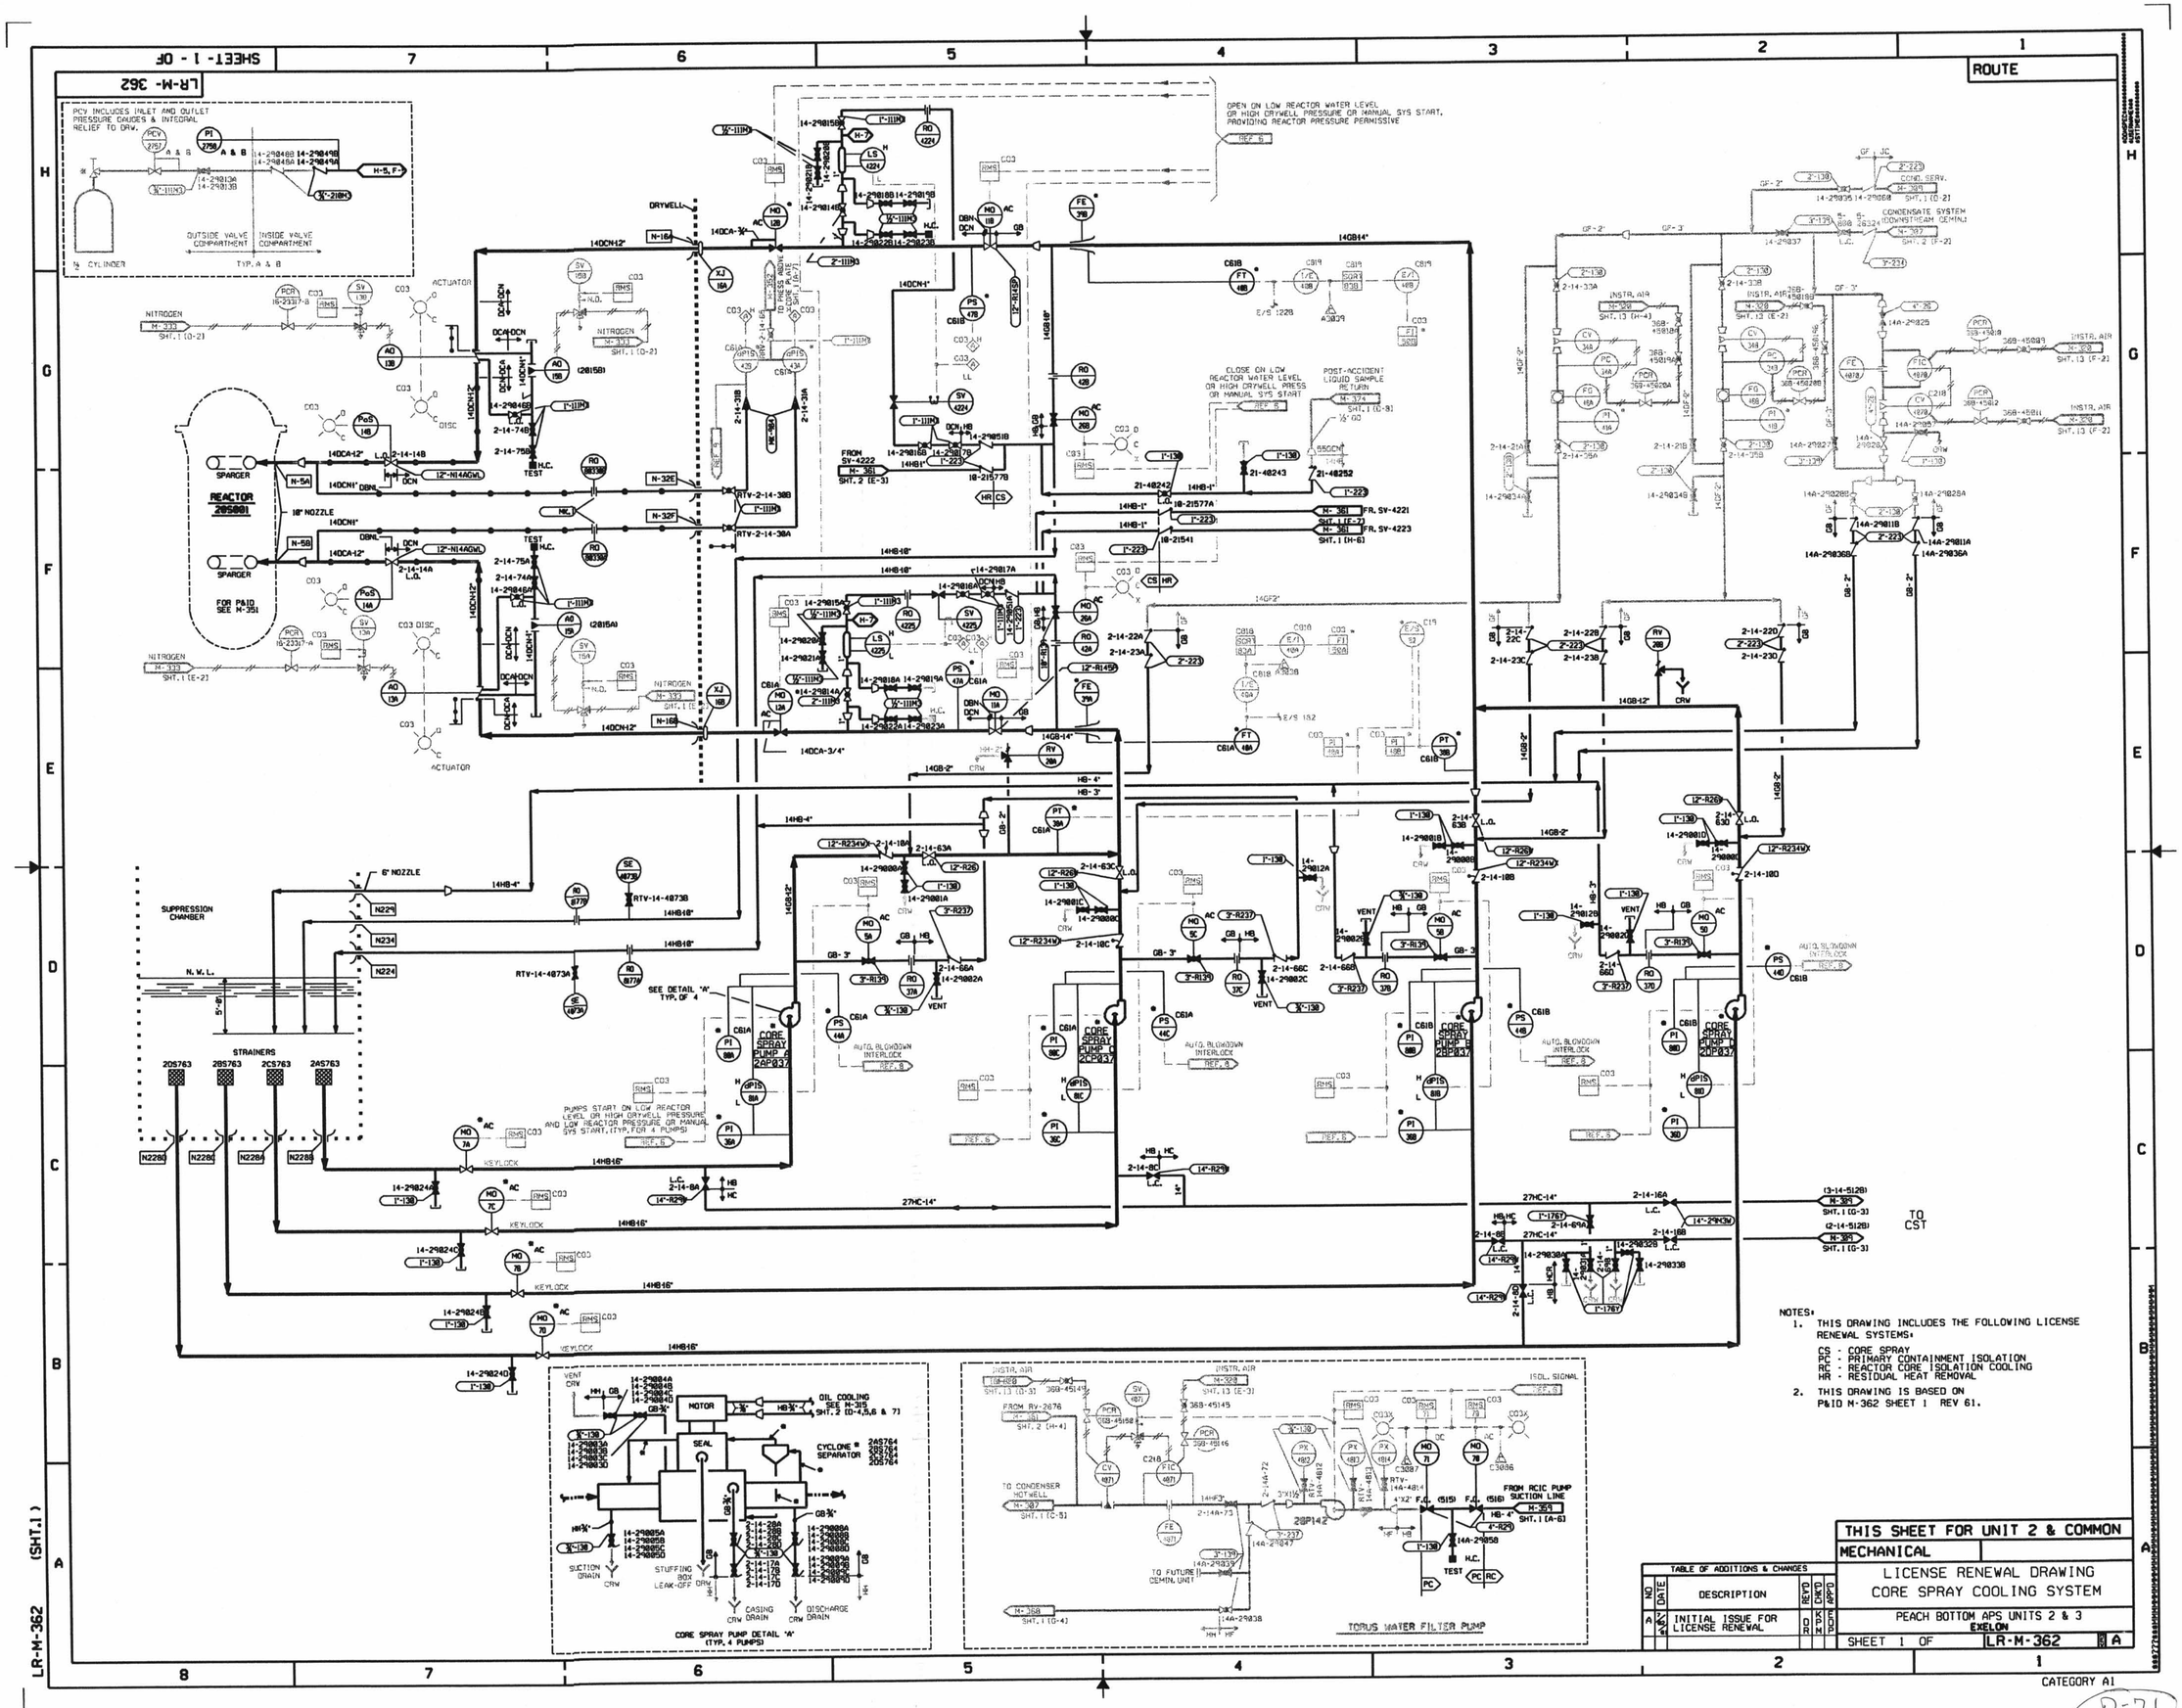

NOTES:

1. THIS DRAWING INCLUDES THE FOLLOWING LICENSE RENEWAL SYSTEMS:
   - CS - CORE SPRAY
   - PC - PRIMARY CONTAINMENT ISOLATION
   - RC - REACTOR CORE ISOLATION COOLING
   - HR - RESIDUAL HEAT REMOVAL
2. THIS DRAWING IS BASED ON P&ID M-362 SHEET 1 REV 61.

TABLE OF ADDITIONS & CHANGES					
NO	DATE	DESCRIPTION	REV'D	CHK'D	APP'D
A	7/8/84	INITIAL ISSUE FOR LICENSE RENEWAL	DR	KPM	EDP

THIS SHEET FOR UNIT 2 & COMMON

MECHANICAL

LICENSE RENEWAL DRAWING
CORE SPRAY COOLING SYSTEM

PEACH BOTTOM APS UNITS 2 & 3
EXELON

SHEET 1 OF LR-M-362 A

CATEGORY A1

D-71