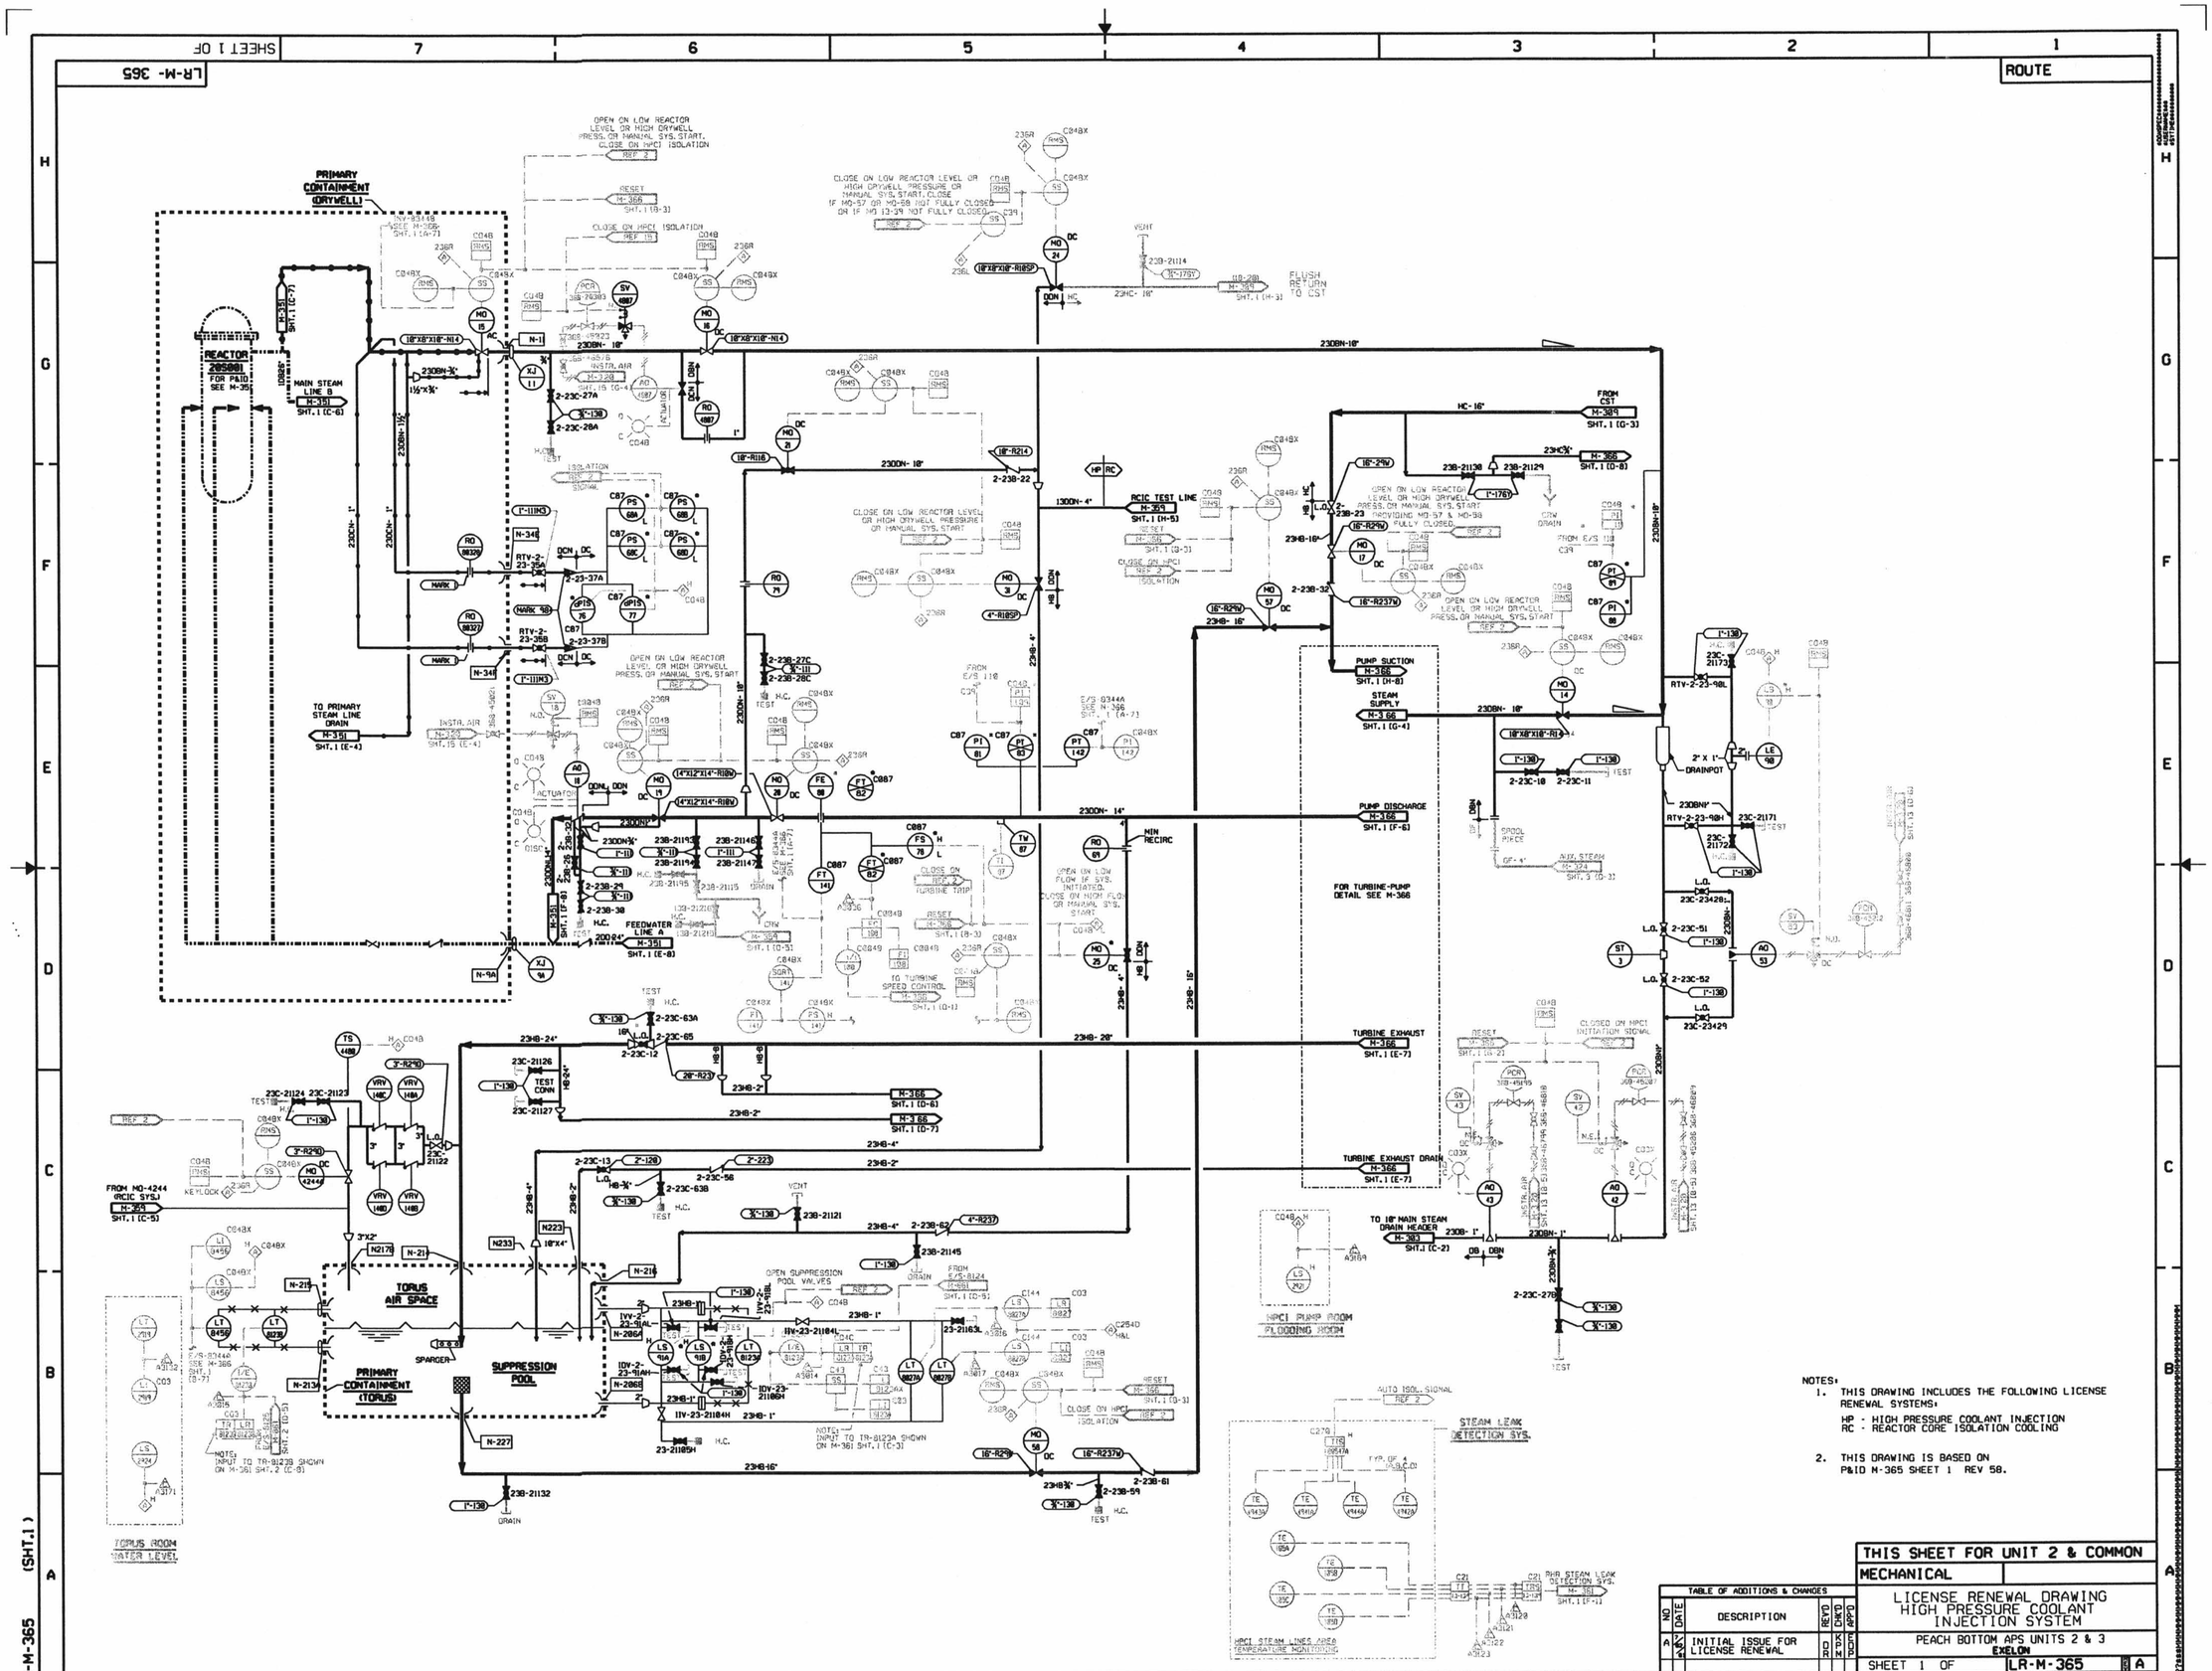

NOTES:

1. THIS DRAWING INCLUDES THE FOLLOWING LICENSE RENEWAL SYSTEMS:
   HP - HIGH PRESSURE COOLANT INJECTION
   RC - REACTOR CORE ISOLATION COOLING
2. THIS DRAWING IS BASED ON P&ID M-365 SHEET 1 REV 58.

TABLE OF ADDITIONS & CHANGES					
NO.	DATE	DESCRIPTION	REV'D	DWN	APP'D
A		INITIAL ISSUE FOR LICENSE RENEWAL	RD	MK	TCM

THIS SHEET FOR UNIT 2 & COMMON

MECHANICAL

LICENSE RENEWAL DRAWING
HIGH PRESSURE COOLANT INJECTION SYSTEM

PEACH BOTTOM APS UNITS 2 & 3
EXELON

SHEET 1 OF LR-M-365 A

LR-M-365 (SHT.1)

CATEGORY A1

D-75