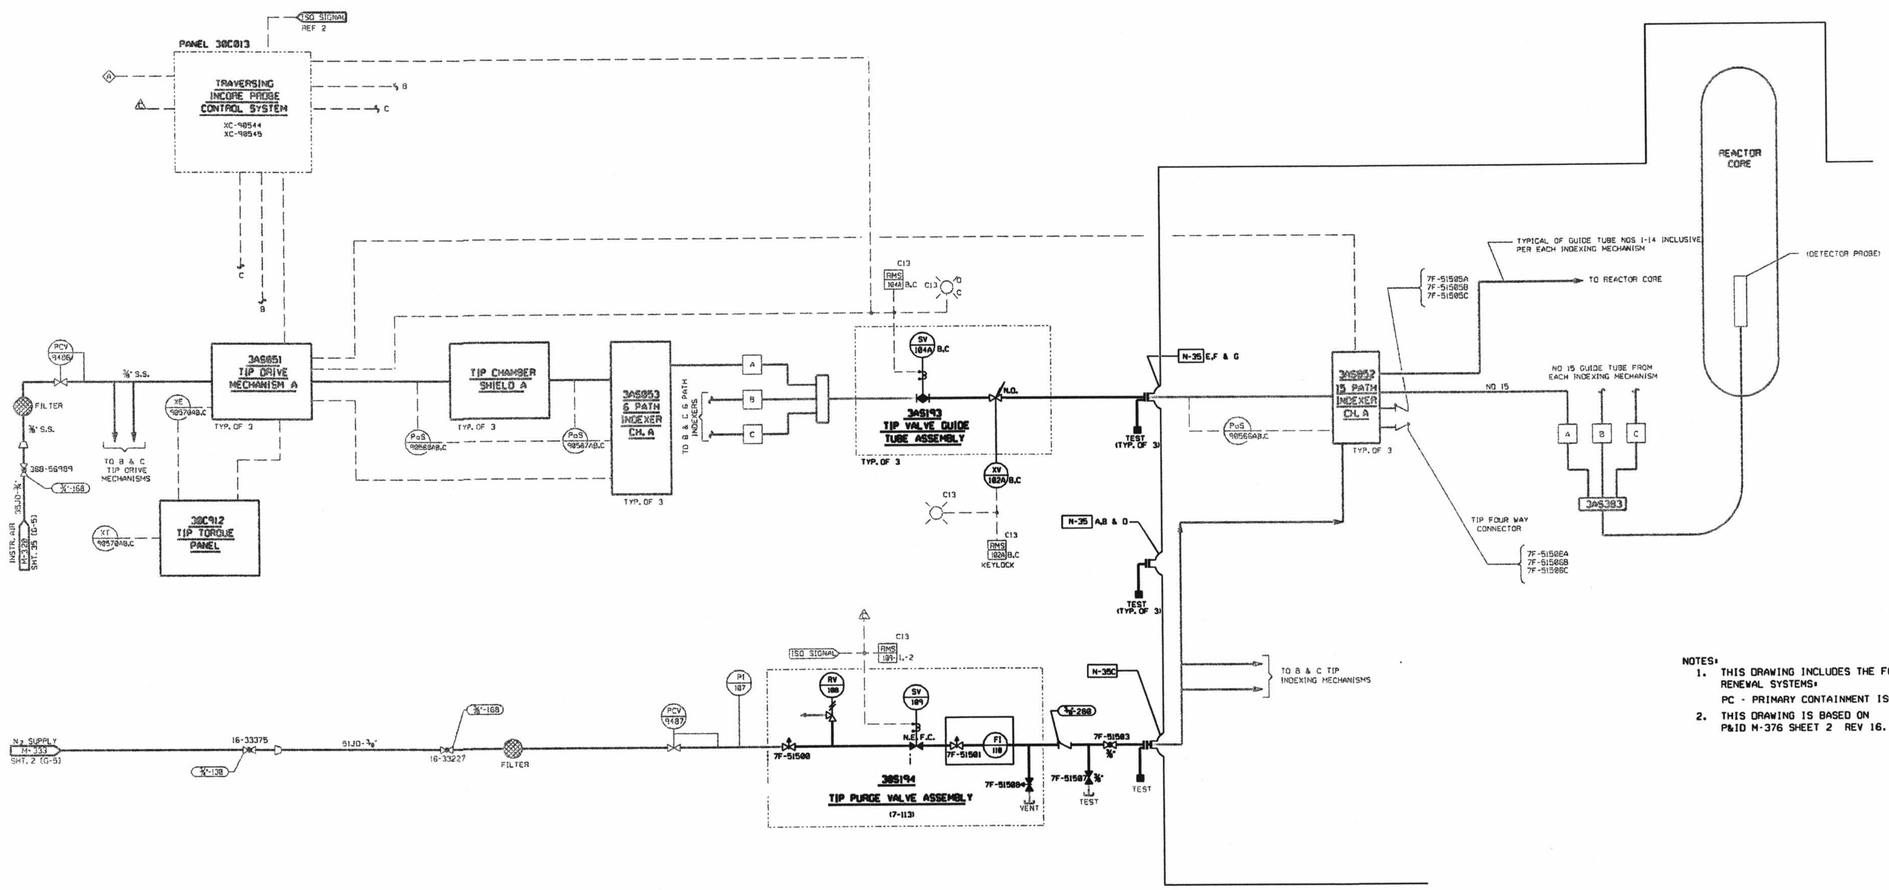

NOTES:
1. THIS DRAWING INCLUDES THE FOLLOWING LICENSE RENEWAL SYSTEMS:
   PC - PRIMARY CONTAINMENT ISOLATION
2. THIS DRAWING IS BASED ON P&ID M-376 SHEET 2 REV 16.

TABLE OF ADDITIONS & CHANGES					
NO	DATE	DESCRIPTION	REV'D	CHK'D	APP'D
A	7/15/86	INITIAL ISSUE FOR LICENSE RENEWAL	DR	KPN	EDP

THIS SHEET FOR UNIT 3 ONLY

MECHANICAL

LICENSE RENEWAL DRAWING
TRAVERSING INCORE PROBE SYSTEM

PEACH BOTTOM APS UNITS 2 & 3
EXELON

SHEET 2 OF LR-M-376 A

CATEGORY A1

D-92

LR-M-376 (SHT.2)