DATE	REVISIONS	BY/CHK'D
APR 74	ADDED 14" MIN. CLEARANCE DIM.	RFW

TOP HEAD TO BE REMOVED IN SIXTEEN (16) SEGMENTS. (SEE TYPICAL SEGMENT VIEW)

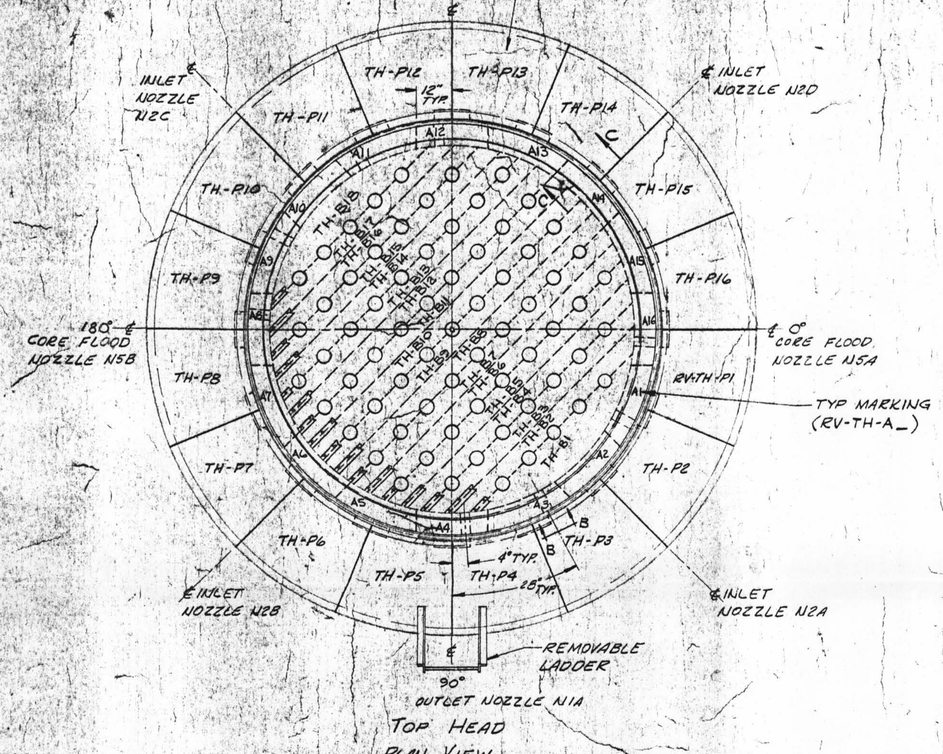

TOP HEAD PLAN VIEW

NOTE: ALL MARK NUMBERS PRECEDED BY "RV-"

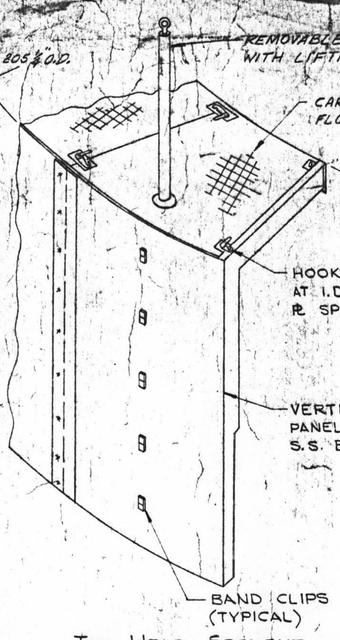

TOP HEAD SEGMENT
"P" PANELS (TYPICAL)

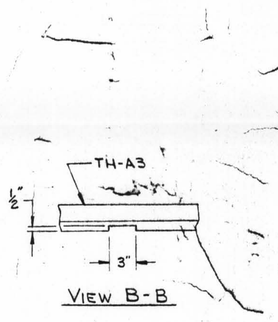

VIEW B-B

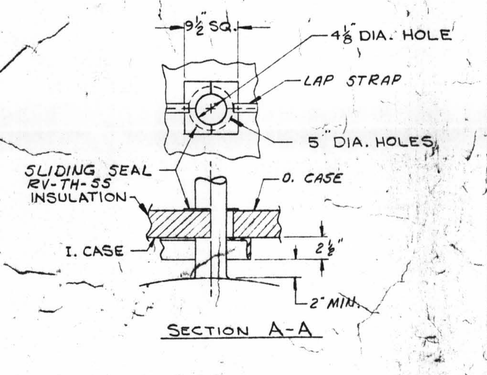

SECTION A-A

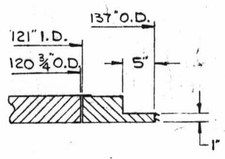

SECTION C-C

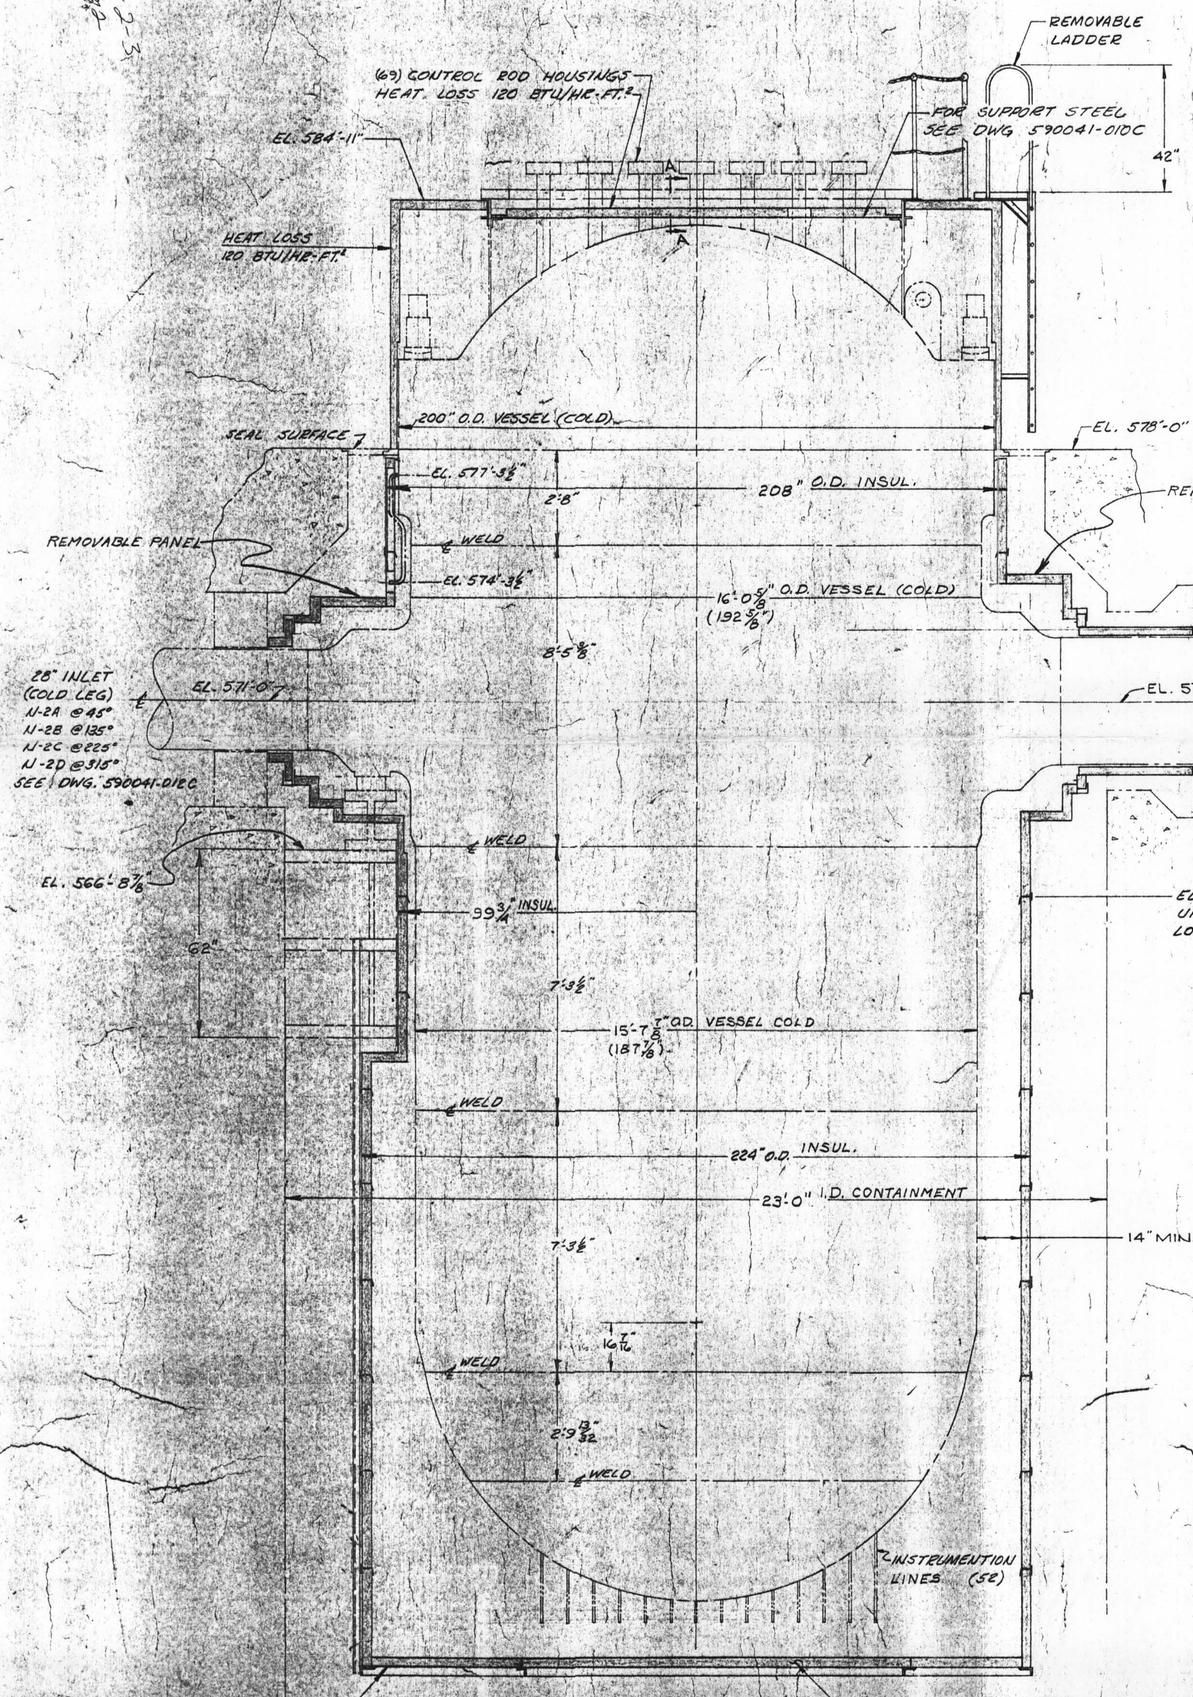

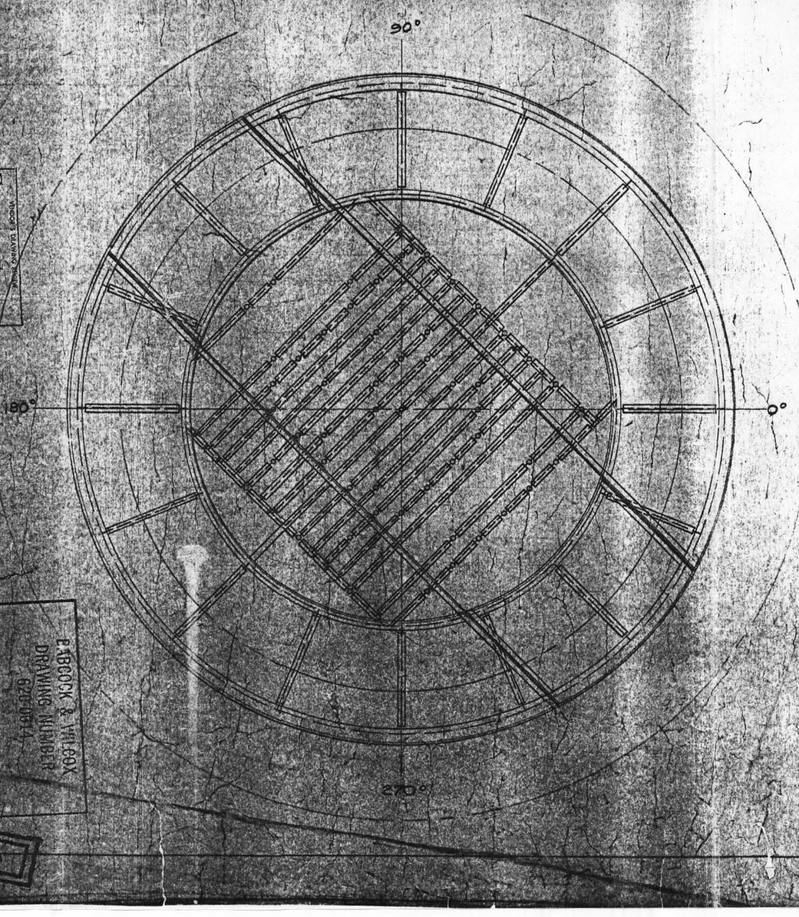

NOTES:
1. ALL NOZZLE COVERS, CONTROL ROD HOUSINGS & INSTRUMENTATION LINES HAVE SLIDING SEALS.

M-197-2-3

M-197-2-3 PART 2 of 2

3249 - M-197-2-3

TOLEDO EDISON CO. DAVIS-BESSE NUCLEAR POWER STATION GENERAL ARRANGEMENT OUTLINE

TRACED AND COMPILED FROM

DO NOT SCALE—SEE DIMENSIONS

Manufactured by Diamond Power a subsidiary of Babcock & Wilcox Lancaster, Ohio 43130

CUSTOMER'S ORDER NO. 226907-2-A

CUSTOMER'S CONTRACT NO.

DIAMOND'S ORDER NO. 590041-E

DRAWN BY RJW DATE 2-1-74

CHECKED BY

APPROVED BY

SCALE 1/4"

DWG. NO. SIZE 590041 D

BABCOCK & WILCOX DRAWING NUMBER 62F0614

51 42 001 01

RECORD COPY

D1