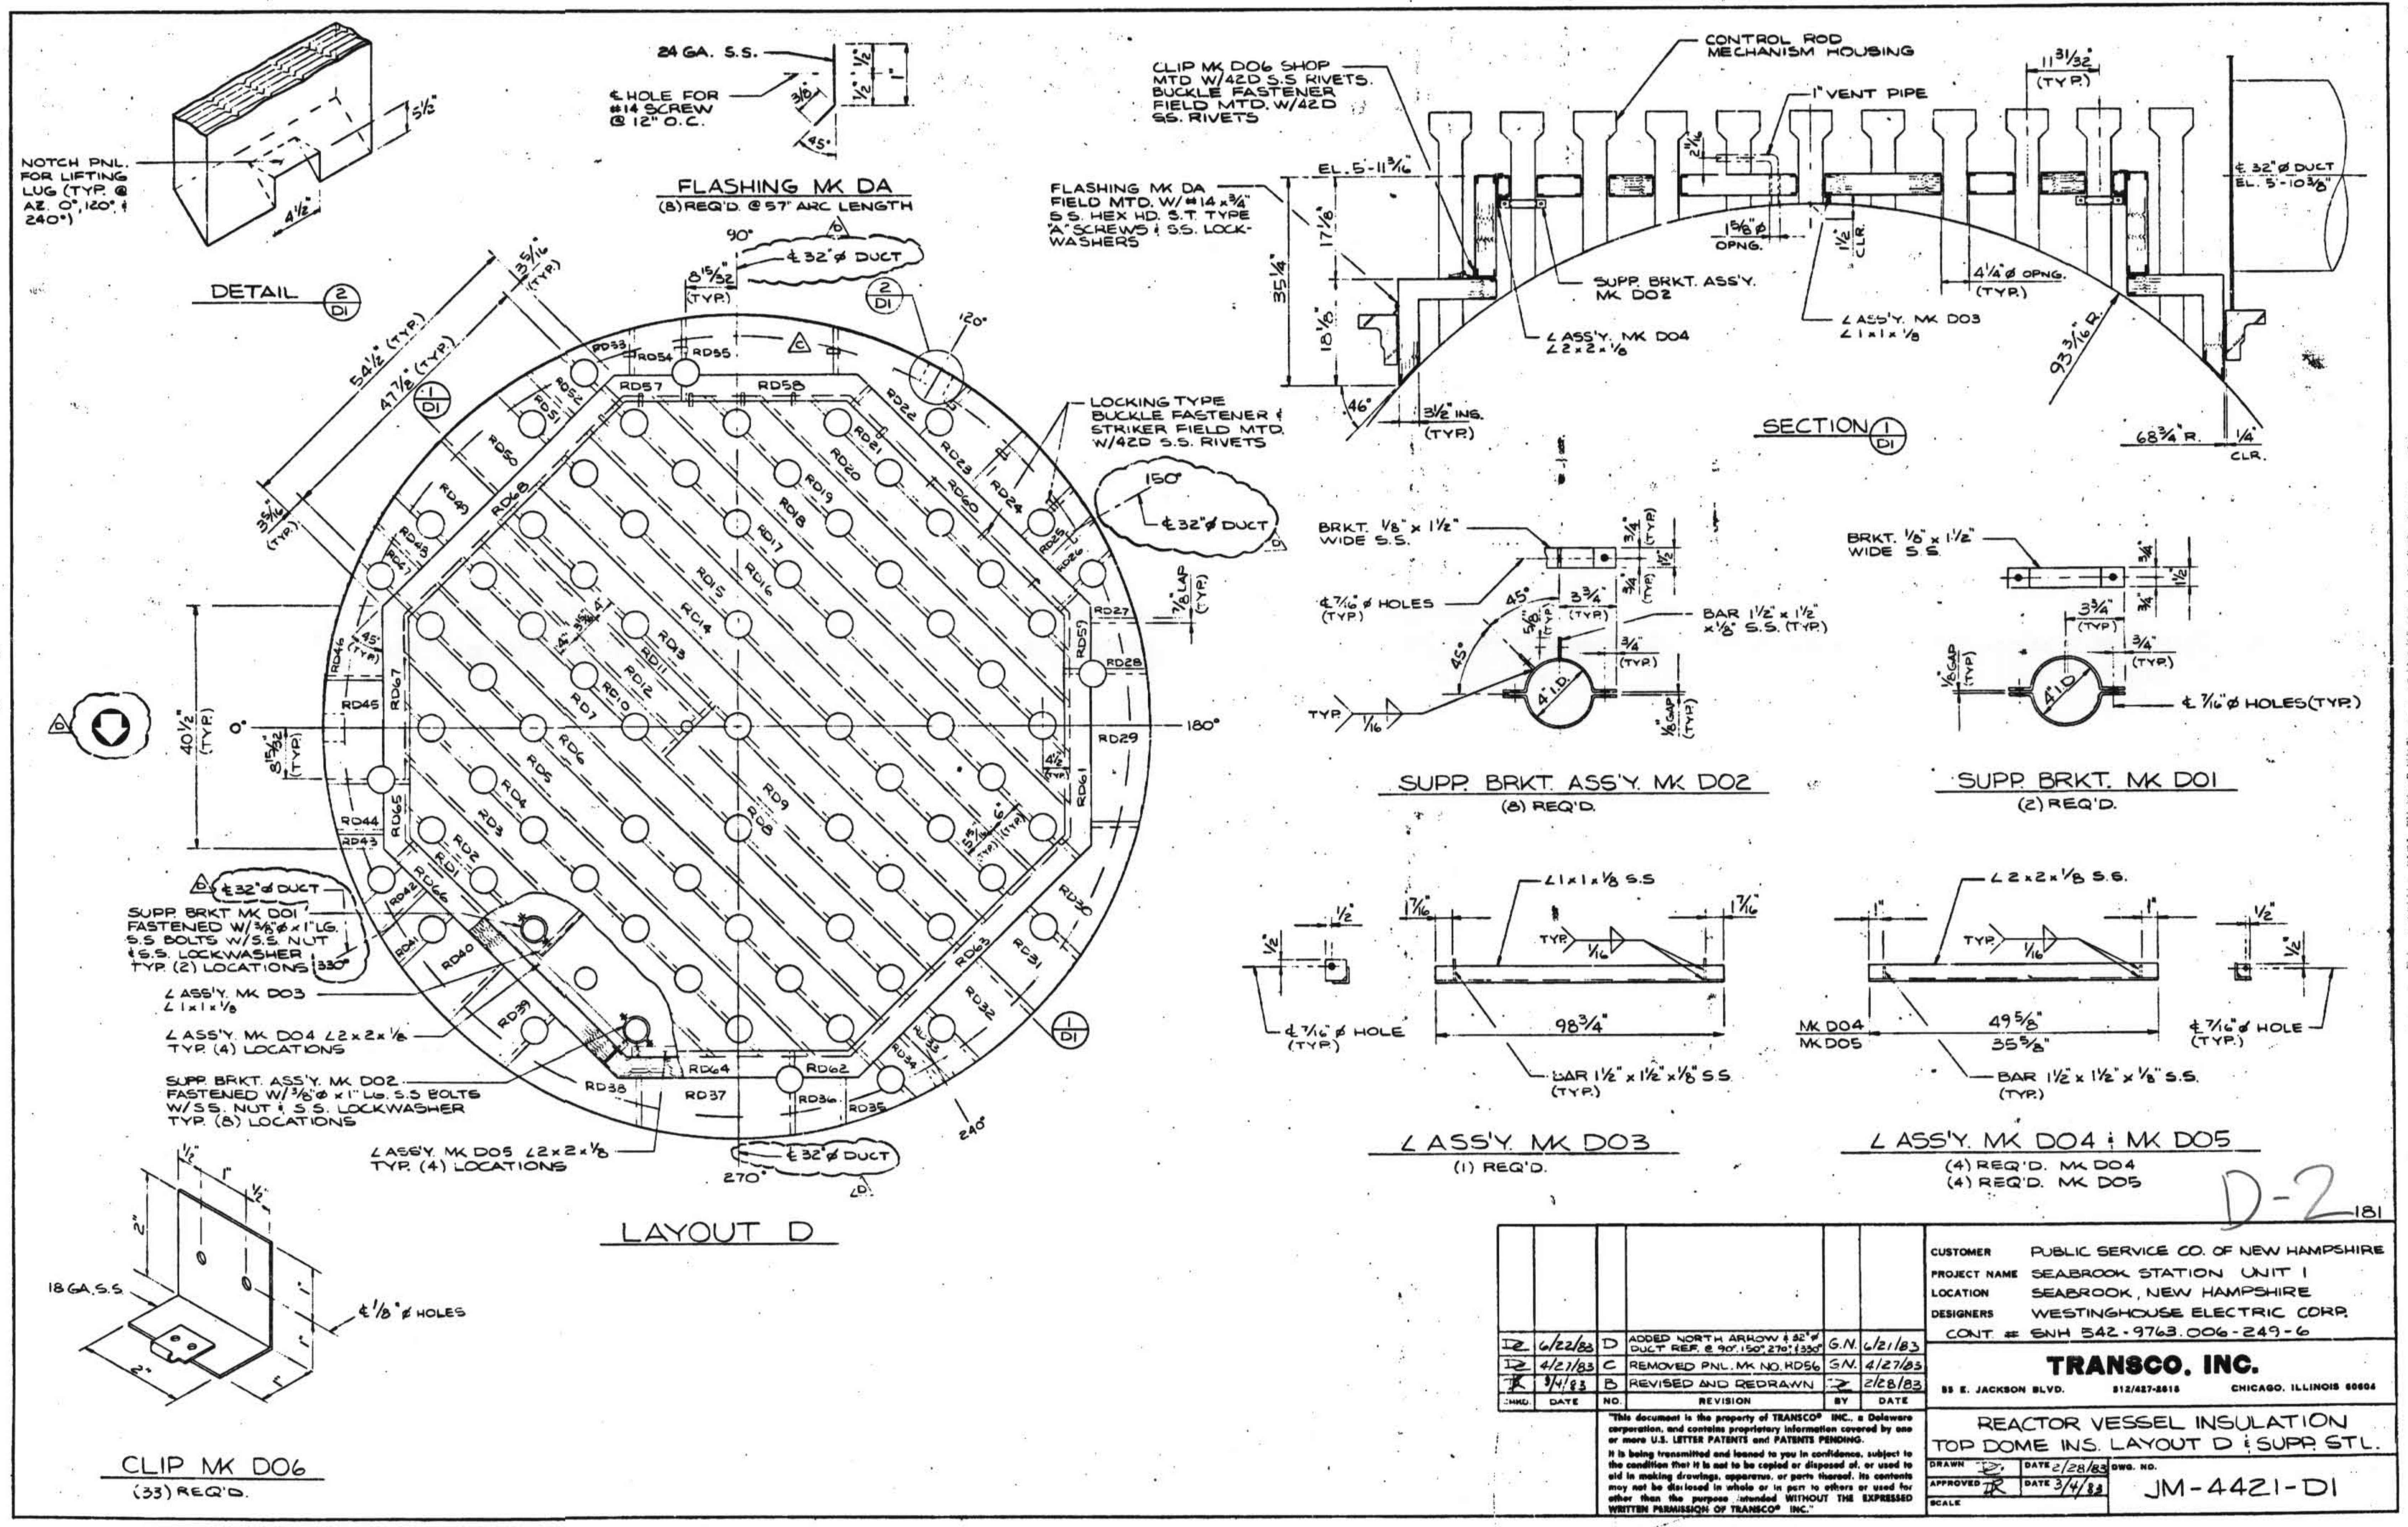

CHKD.	DATE	NO.	REVISION	BY	DATE
[initials]	6/22/83	D	ADDED NORTH ARROW & 32"⌀ DUCT REF. @ 90°, 150°, 270° & 330°	G.N.	6/21/83
[initials]	4/27/83	C	REMOVED PNL. MK NO. RD56	G.N.	4/27/83
[initials]	3/4/83	B	REVISED AND REDRAWN	[initials]	2/28/83

"This document is the property of TRANSCO® INC., a Delaware corporation, and contains proprietary information covered by one or more U.S. LETTER PATENTS and PATENTS PENDING.
It is being transmitted and loaned to you in confidence, subject to the condition that it is not to be copied or disposed of, or used to aid in making drawings, apparatus, or parts thereof. Its contents may not be disclosed in whole or in part to others or used for other than the purpose intended WITHOUT THE EXPRESSED WRITTEN PERMISSION OF TRANSCO® INC."

CUSTOMER PUBLIC SERVICE CO. OF NEW HAMPSHIRE
PROJECT NAME SEABROOK STATION UNIT I
LOCATION SEABROOK, NEW HAMPSHIRE
DESIGNERS WESTINGHOUSE ELECTRIC CORP.
CONT. # SNH 542-9763.006-249-6

TRANSCO, INC.
55 E. JACKSON BLVD. 312/427-2818 CHICAGO, ILLINOIS 60604

REACTOR VESSEL INSULATION
TOP DOME INS. LAYOUT D & SUPP. STL.

DRAWN [initials] DATE 2/28/83
APPROVED [initials] DATE 3/4/83
SCALE
DWG. NO. JM-4421-D1

Information Only