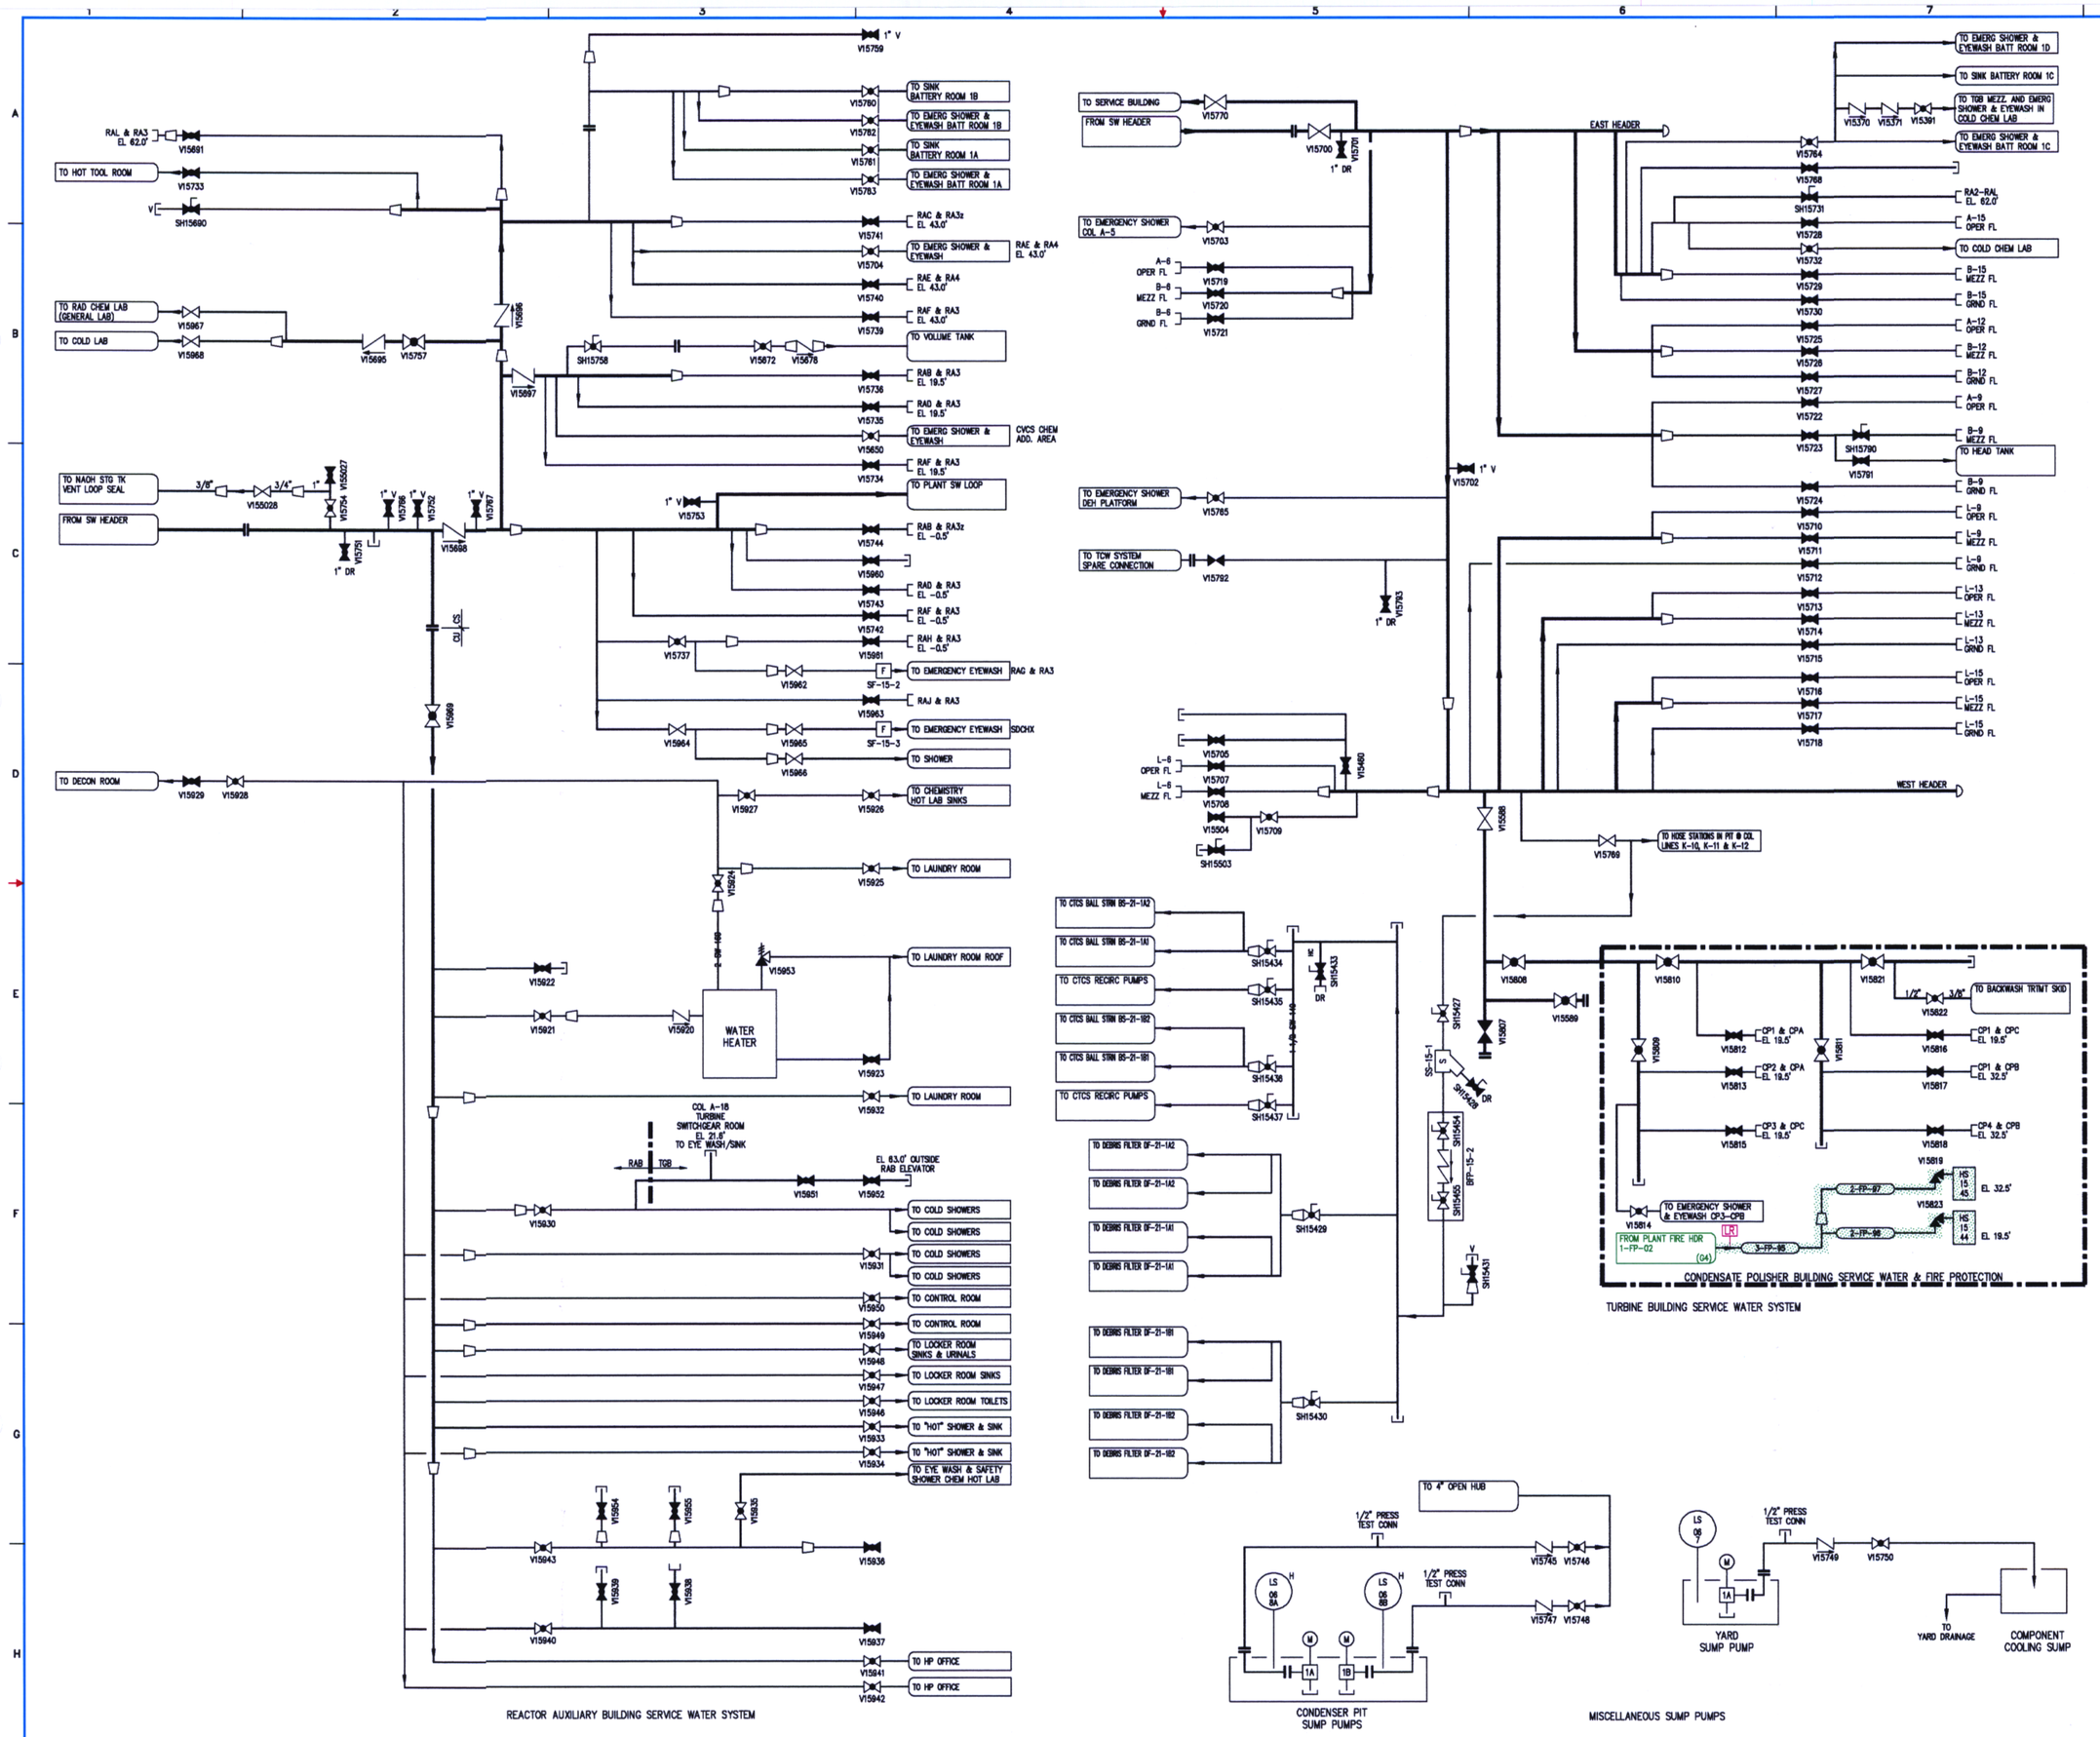

D-040

NOTES:

1. FOR GENERAL NOTES & LEGEND SEE DRAWING NO. 1-NOTES-01.

FLORIDA POWER & LIGHT
ST. LUCIE NUCLEAR UNIT 1

FIRE PROTECTION

LICENSE RENEWAL BOUNDARY DRAWING

DRAWING NUMBER	REVISION
1-FP-03	0

1FP03.DWG