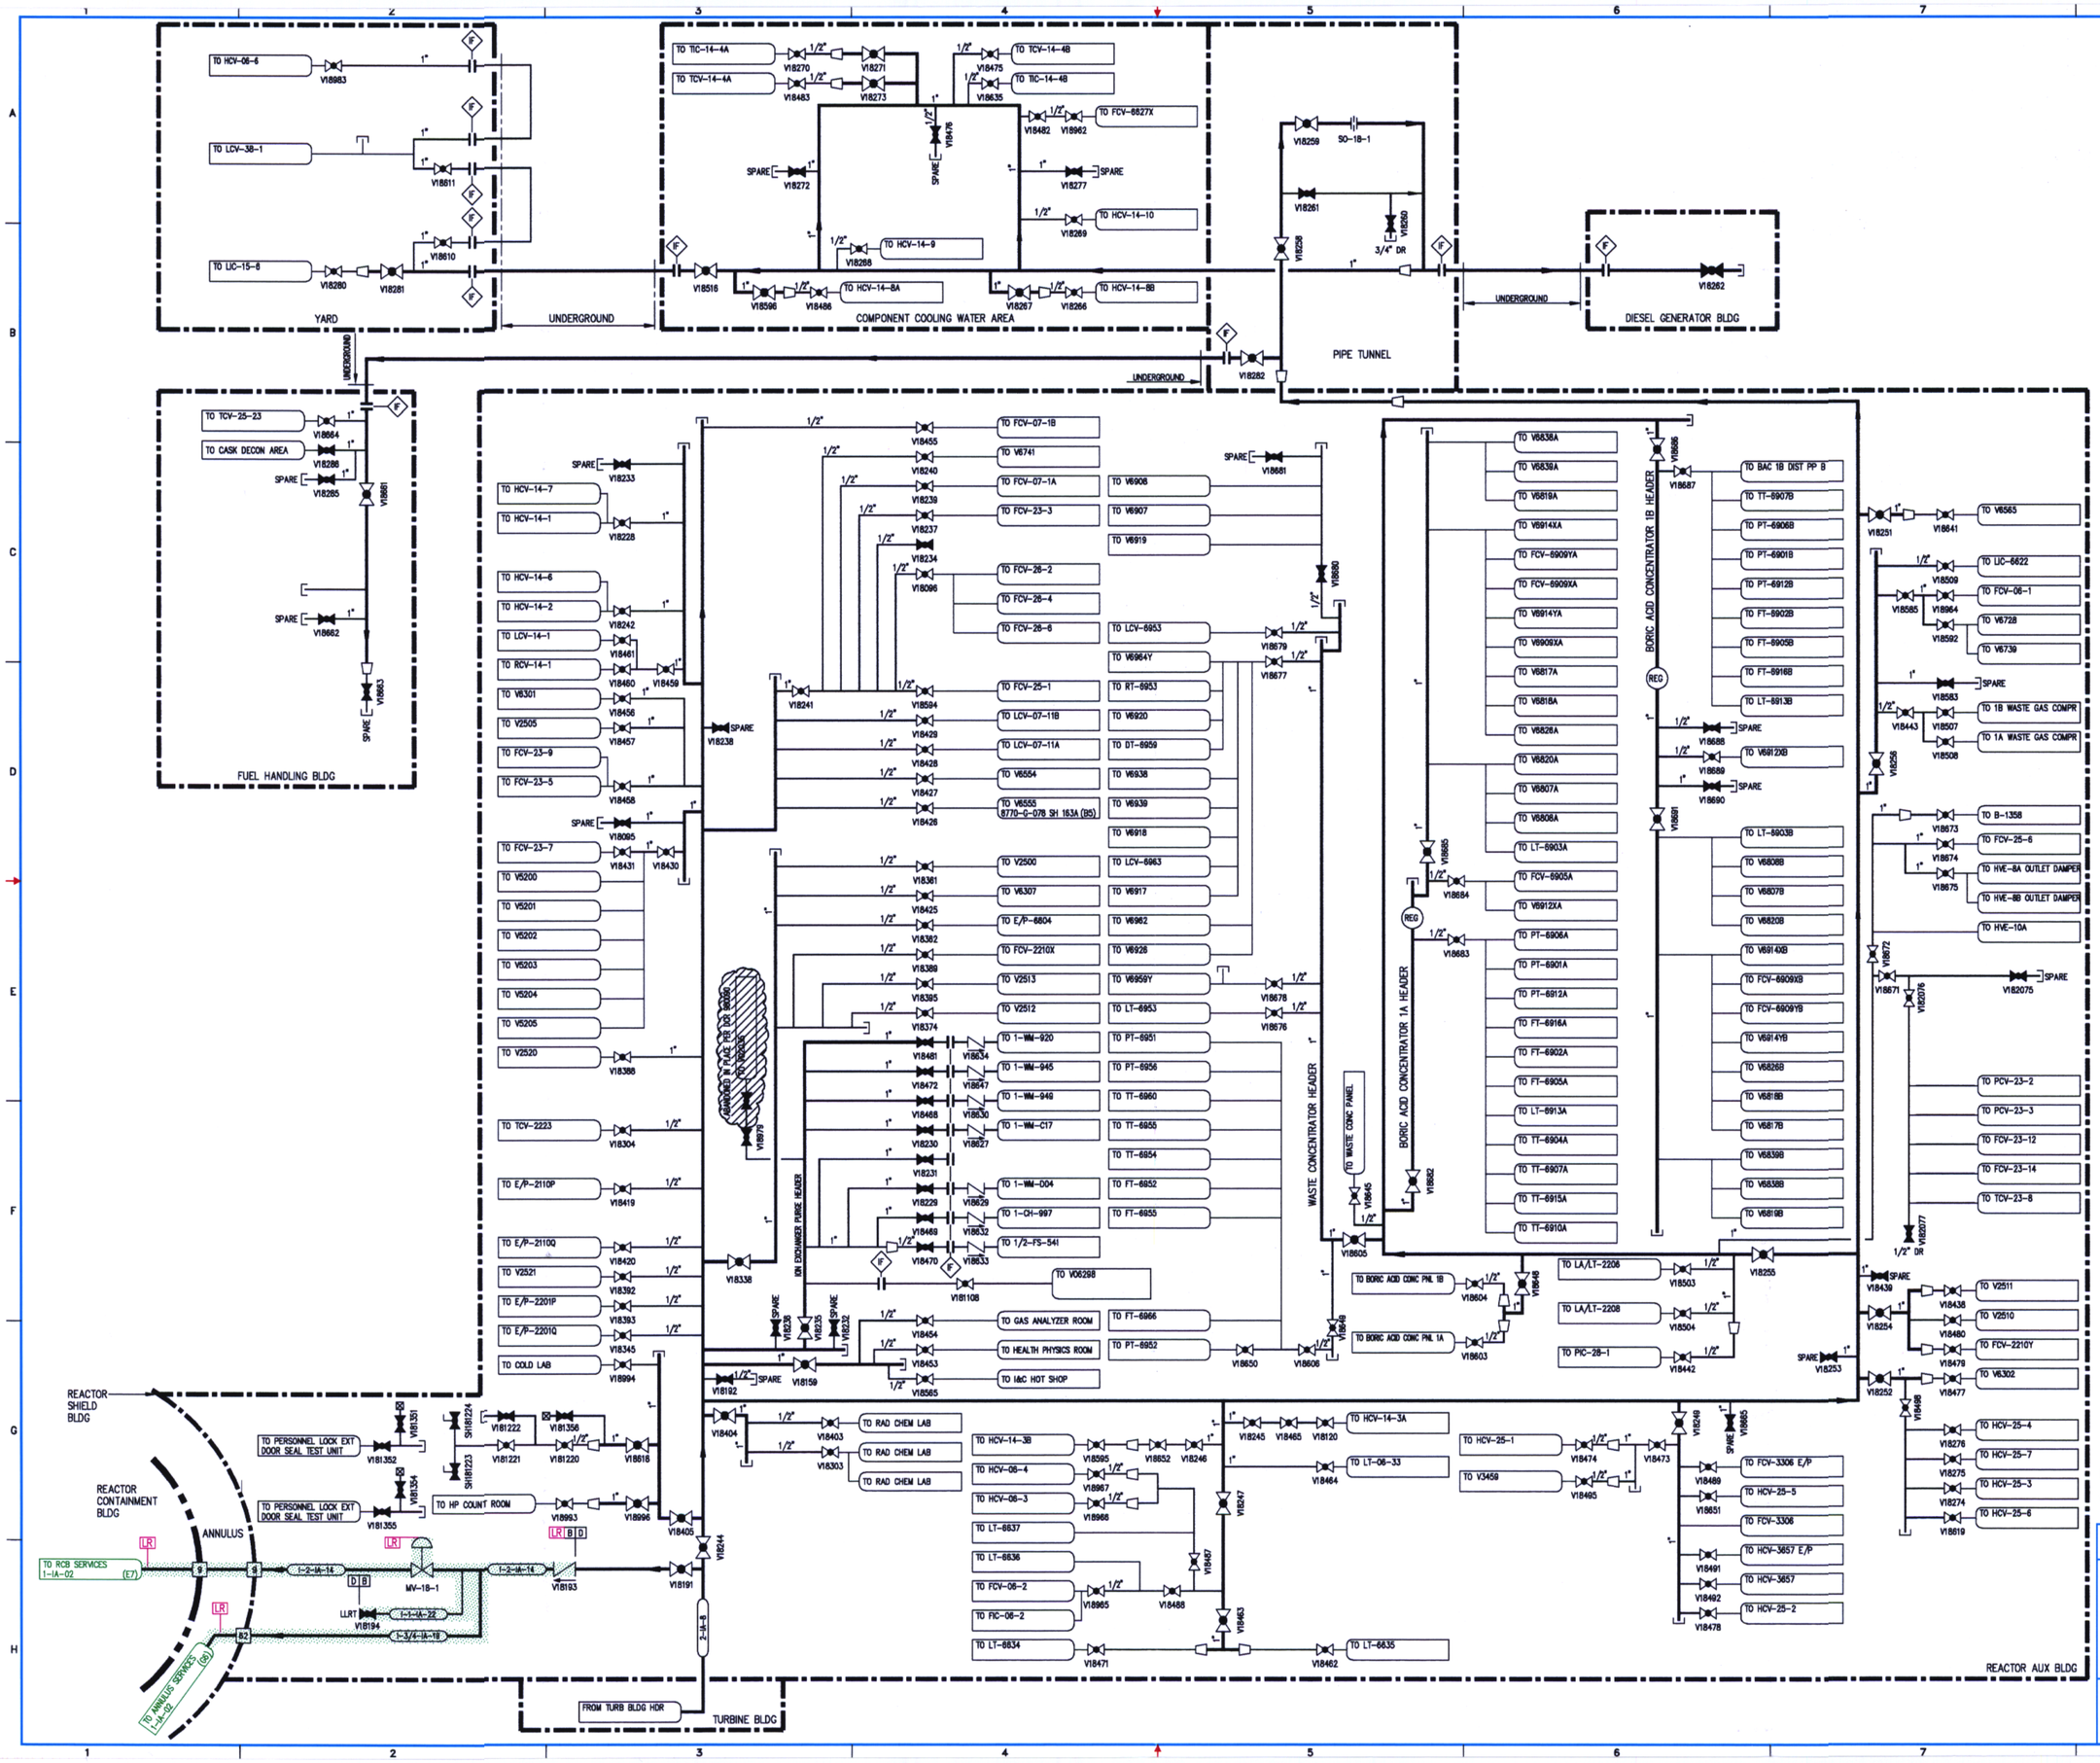

D-056

NOTES:

1. FOR GENERAL NOTES & LEGEND SEE DRAWING NO. 1-NOTES-01.

FLORIDA POWER & LIGHT
ST. LUCIE NUCLEAR UNIT 1

INSTRUMENT AIR

LICENSE RENEWAL BOUNDARY DRAWING

DRAWING NUMBER	REVISION
1-IA-04	0

1IA04.DWG