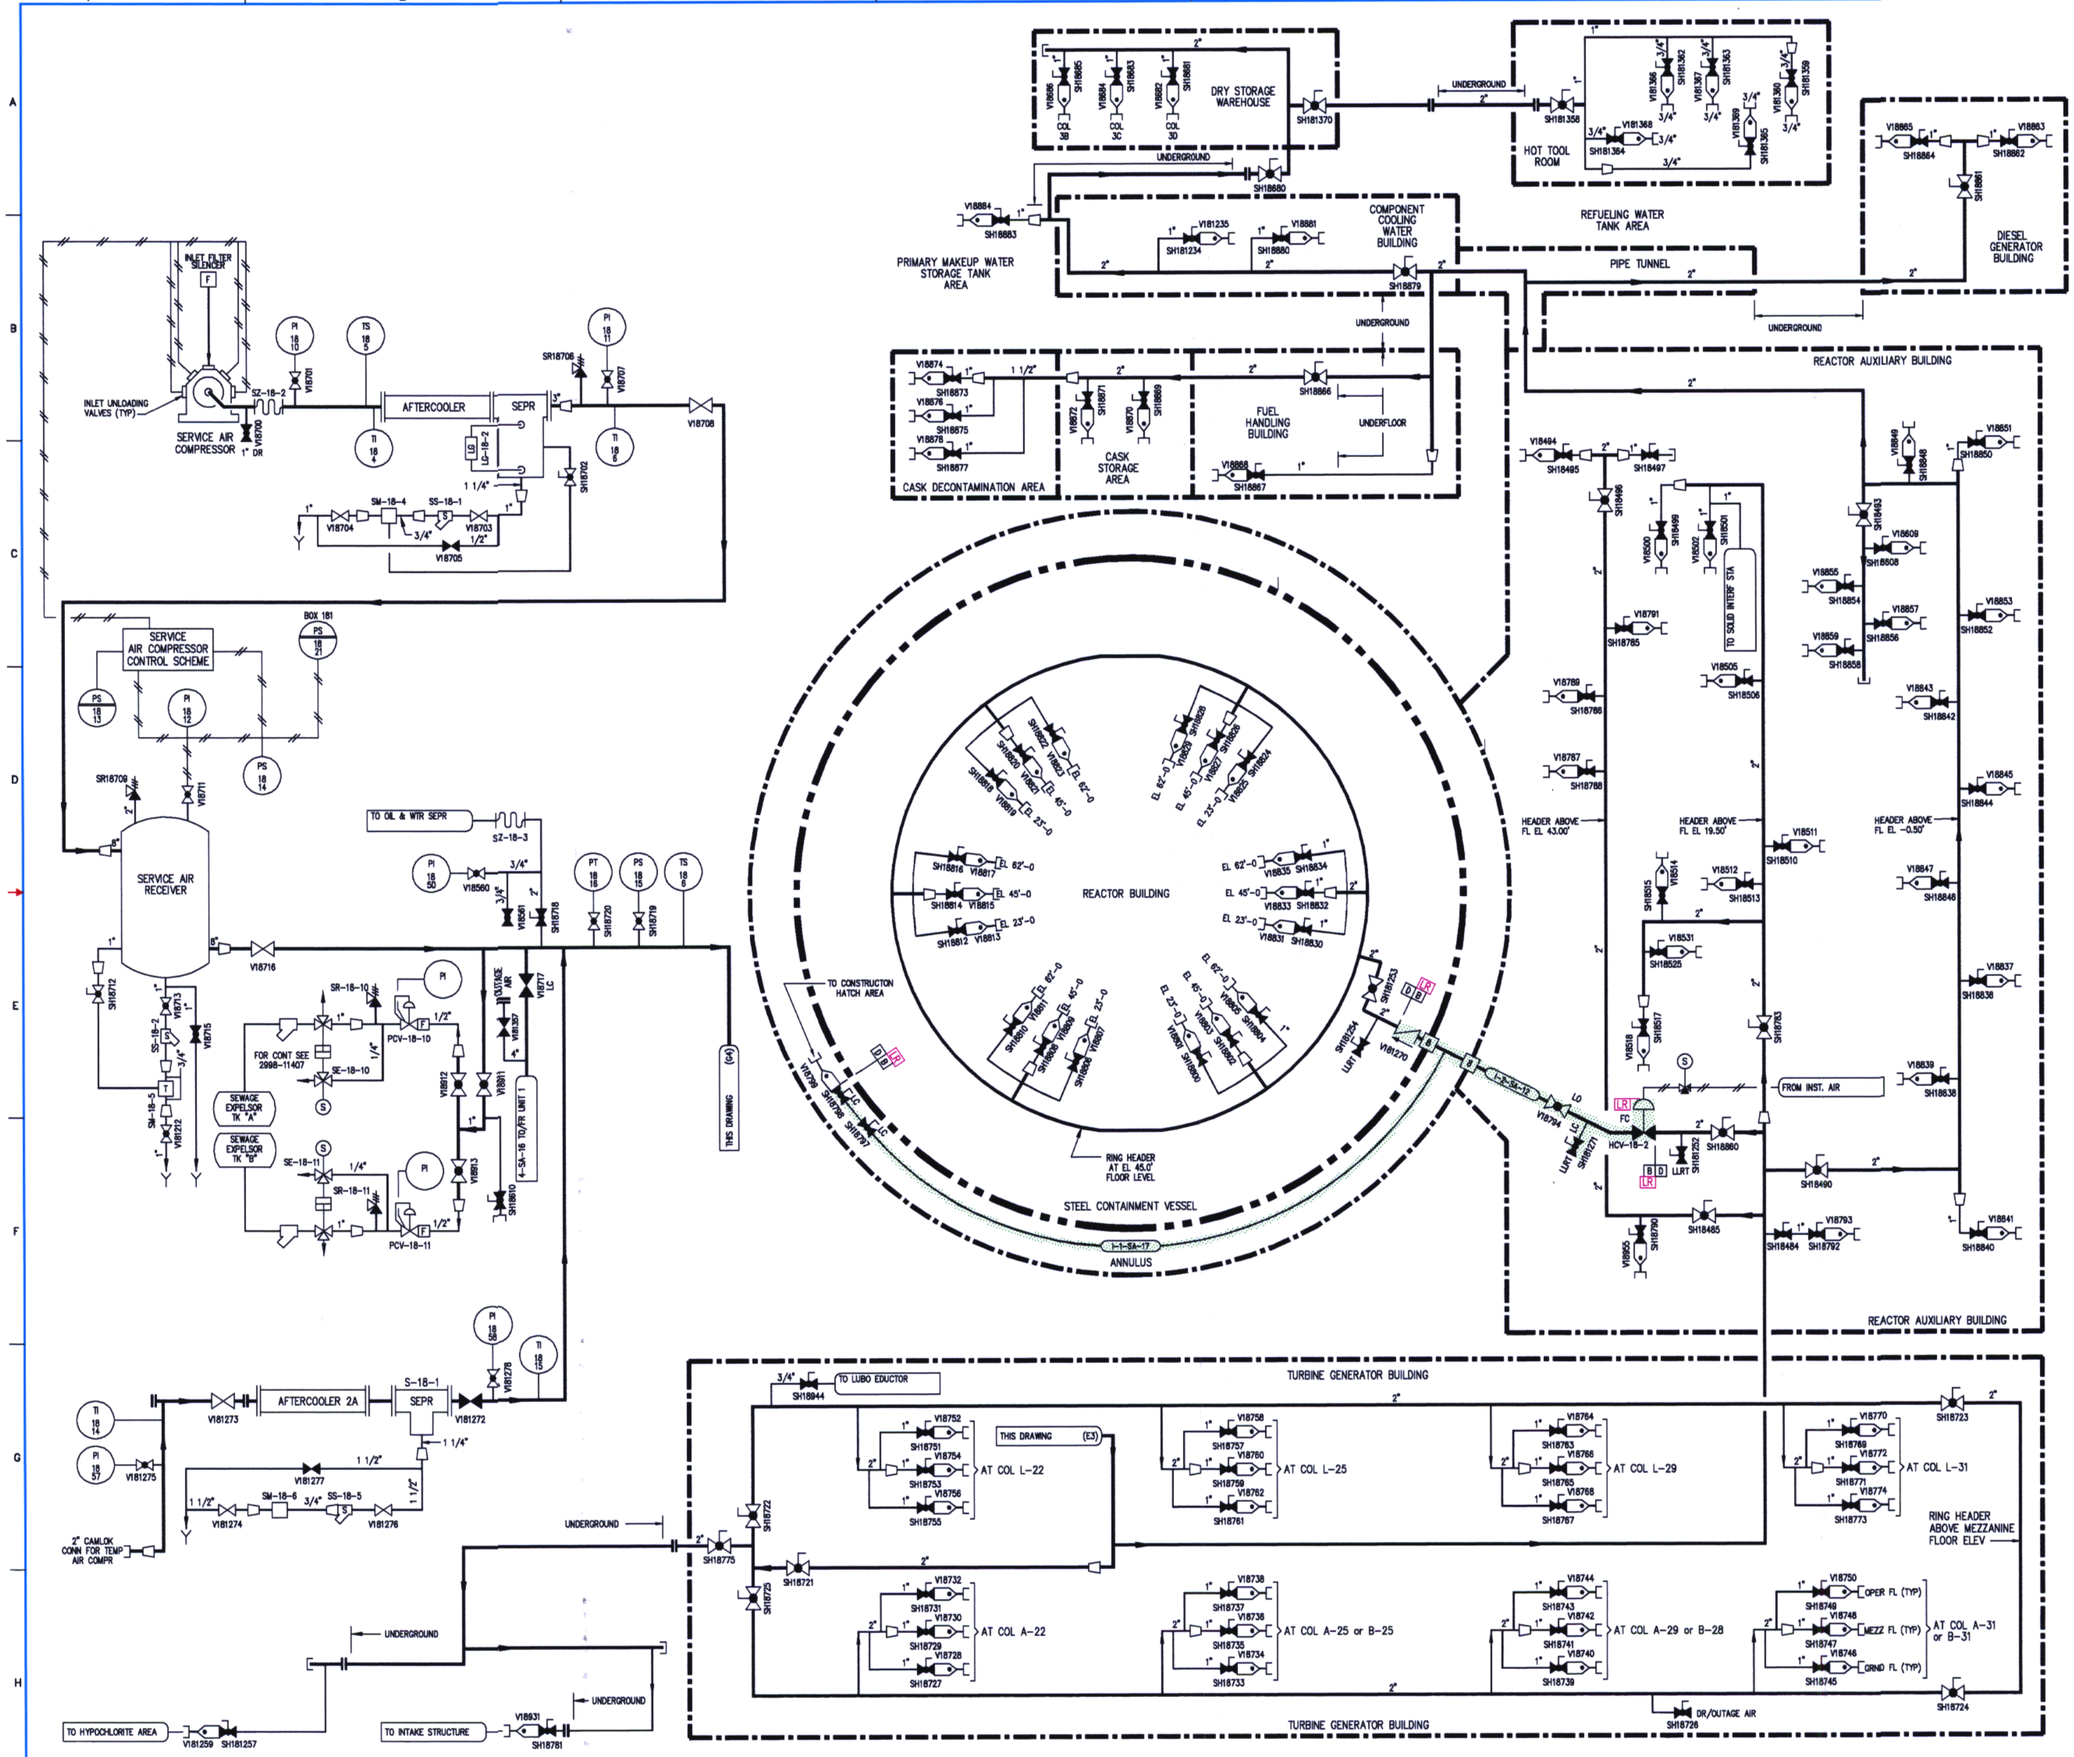

D-059

NOTES:

1. FOR GENERAL NOTES & LEGEND SEE DRAWING NO. 2-NOTES-01.

FLORIDA POWER & LIGHT
ST. LUCIE NUCLEAR UNIT 2

INSTRUMENT AIR

LICENSE RENEWAL BOUNDARY DRAWING

DRAWING NUMBER	REVISION
2-IA-01	0