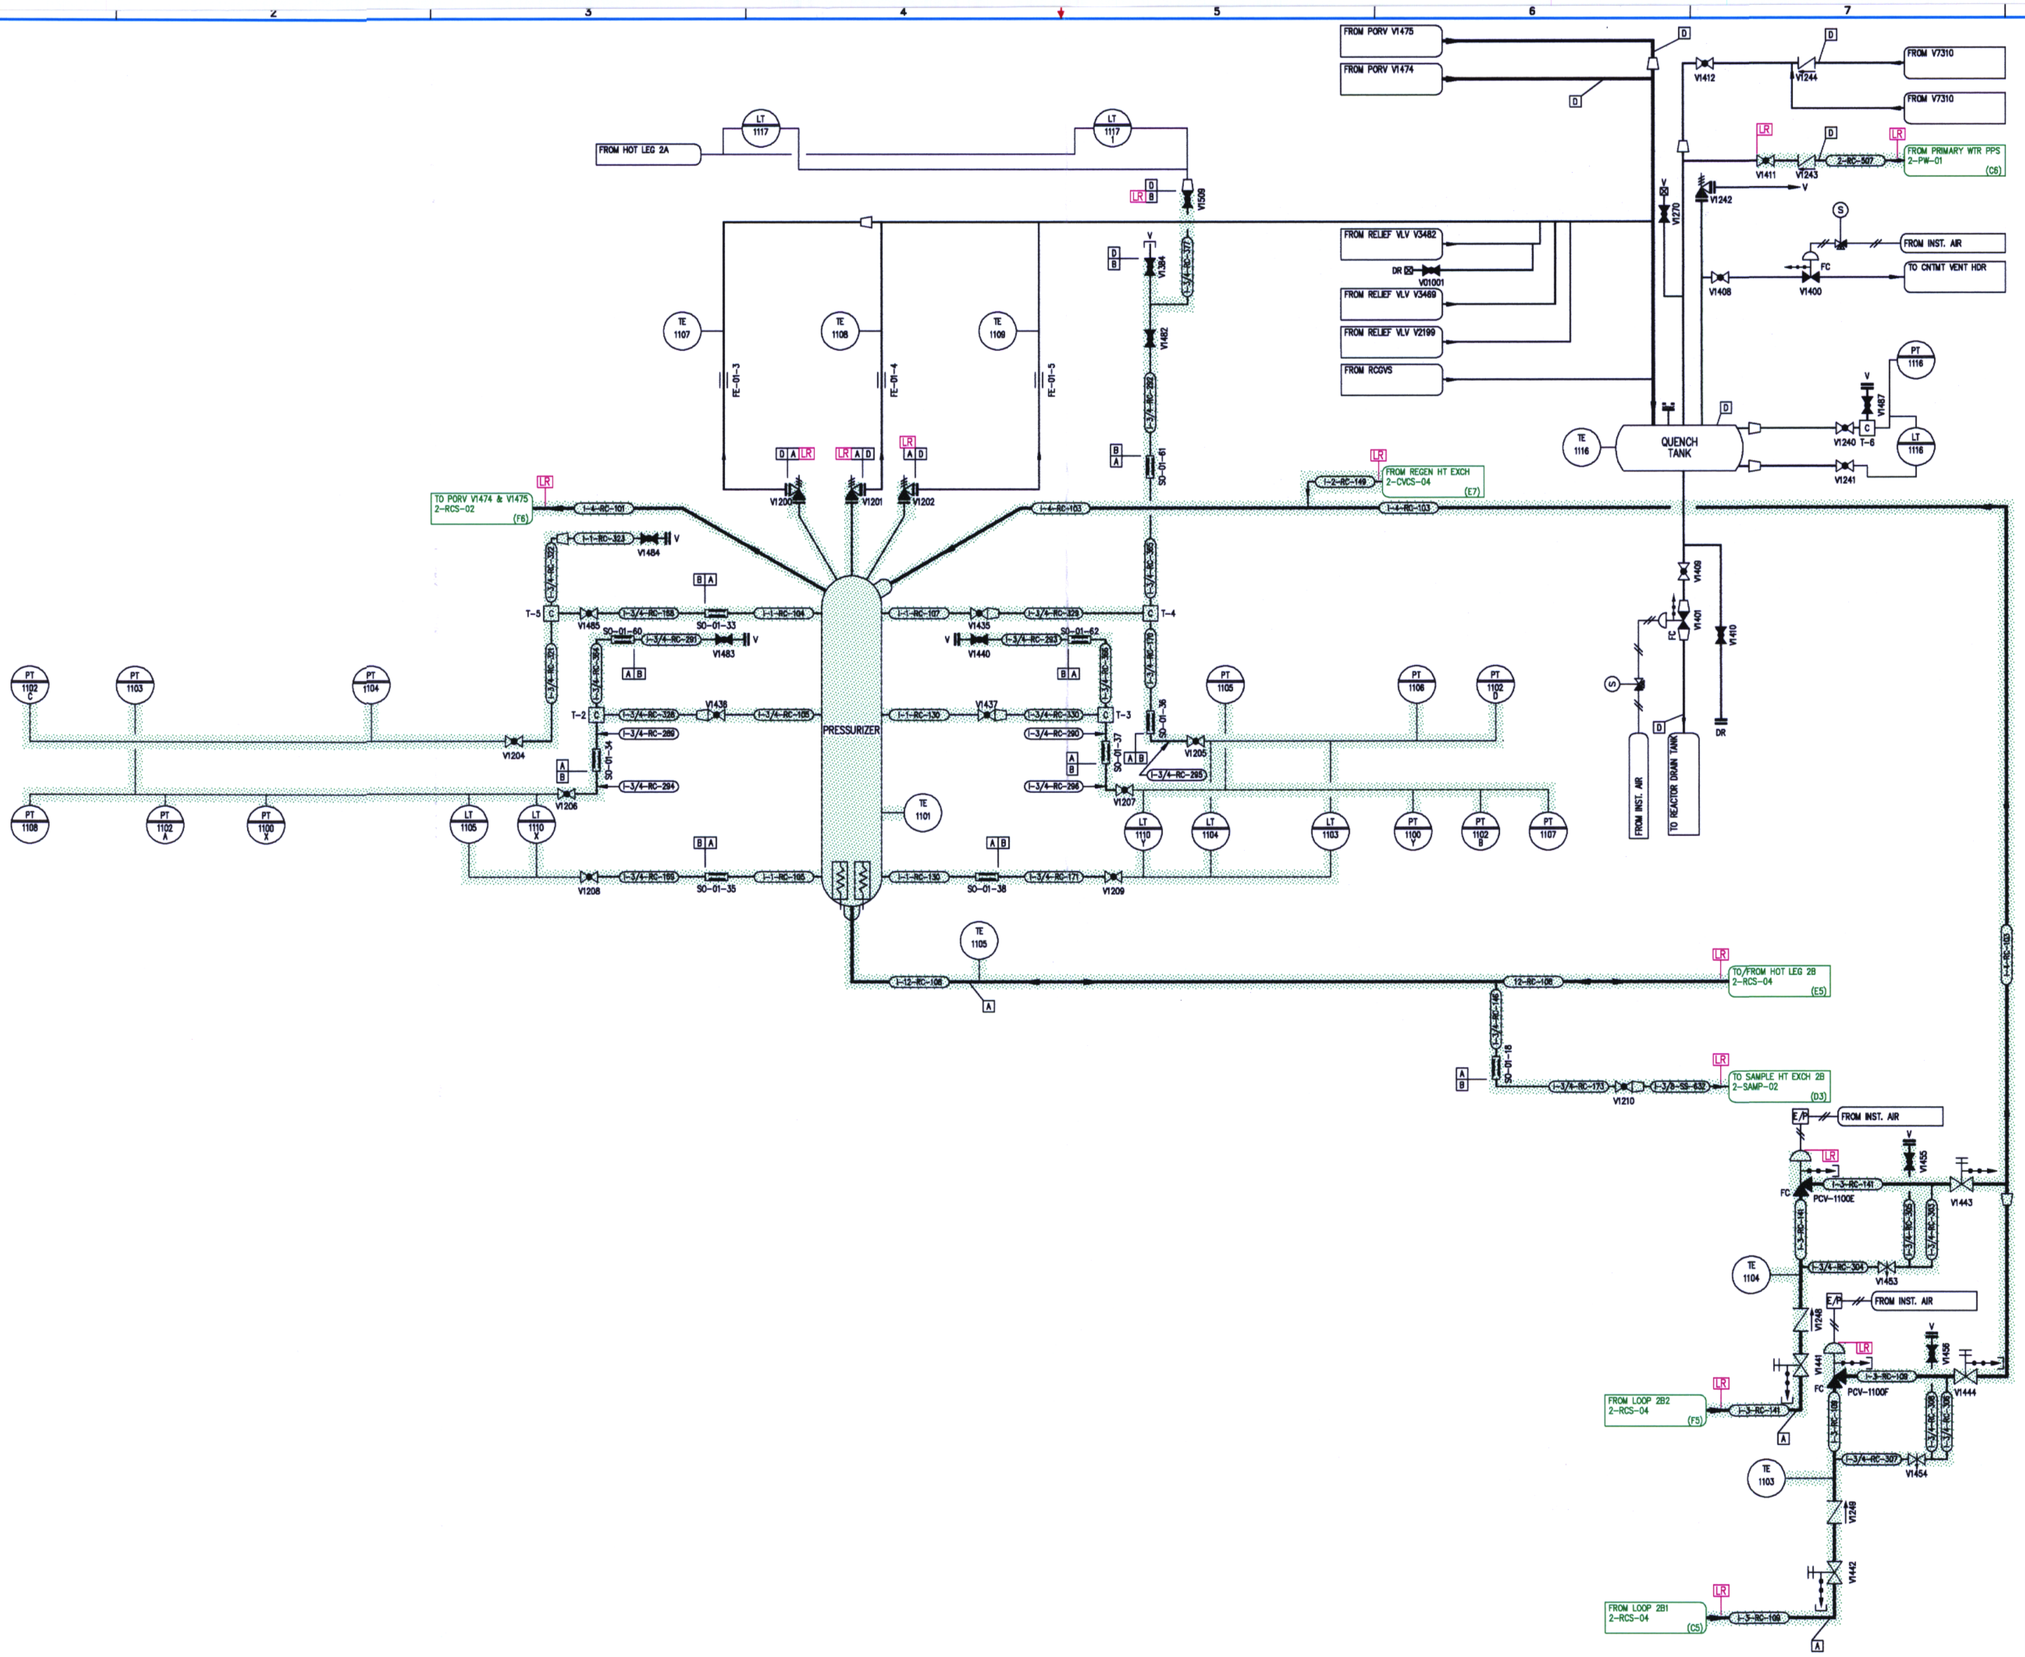

D-085

NOTES:

1. FOR GENERAL NOTES & LEGEND SEE DRAWING NO. 2-NOTES-01.

FLORIDA POWER & LIGHT
ST. LUCIE NUCLEAR UNIT 2

REACTOR COOLANT

LICENSE RENEWAL BOUNDARY DRAWING

DRAWING NUMBER	REVISION
2-RCS-03	0

2RCS03.DWG