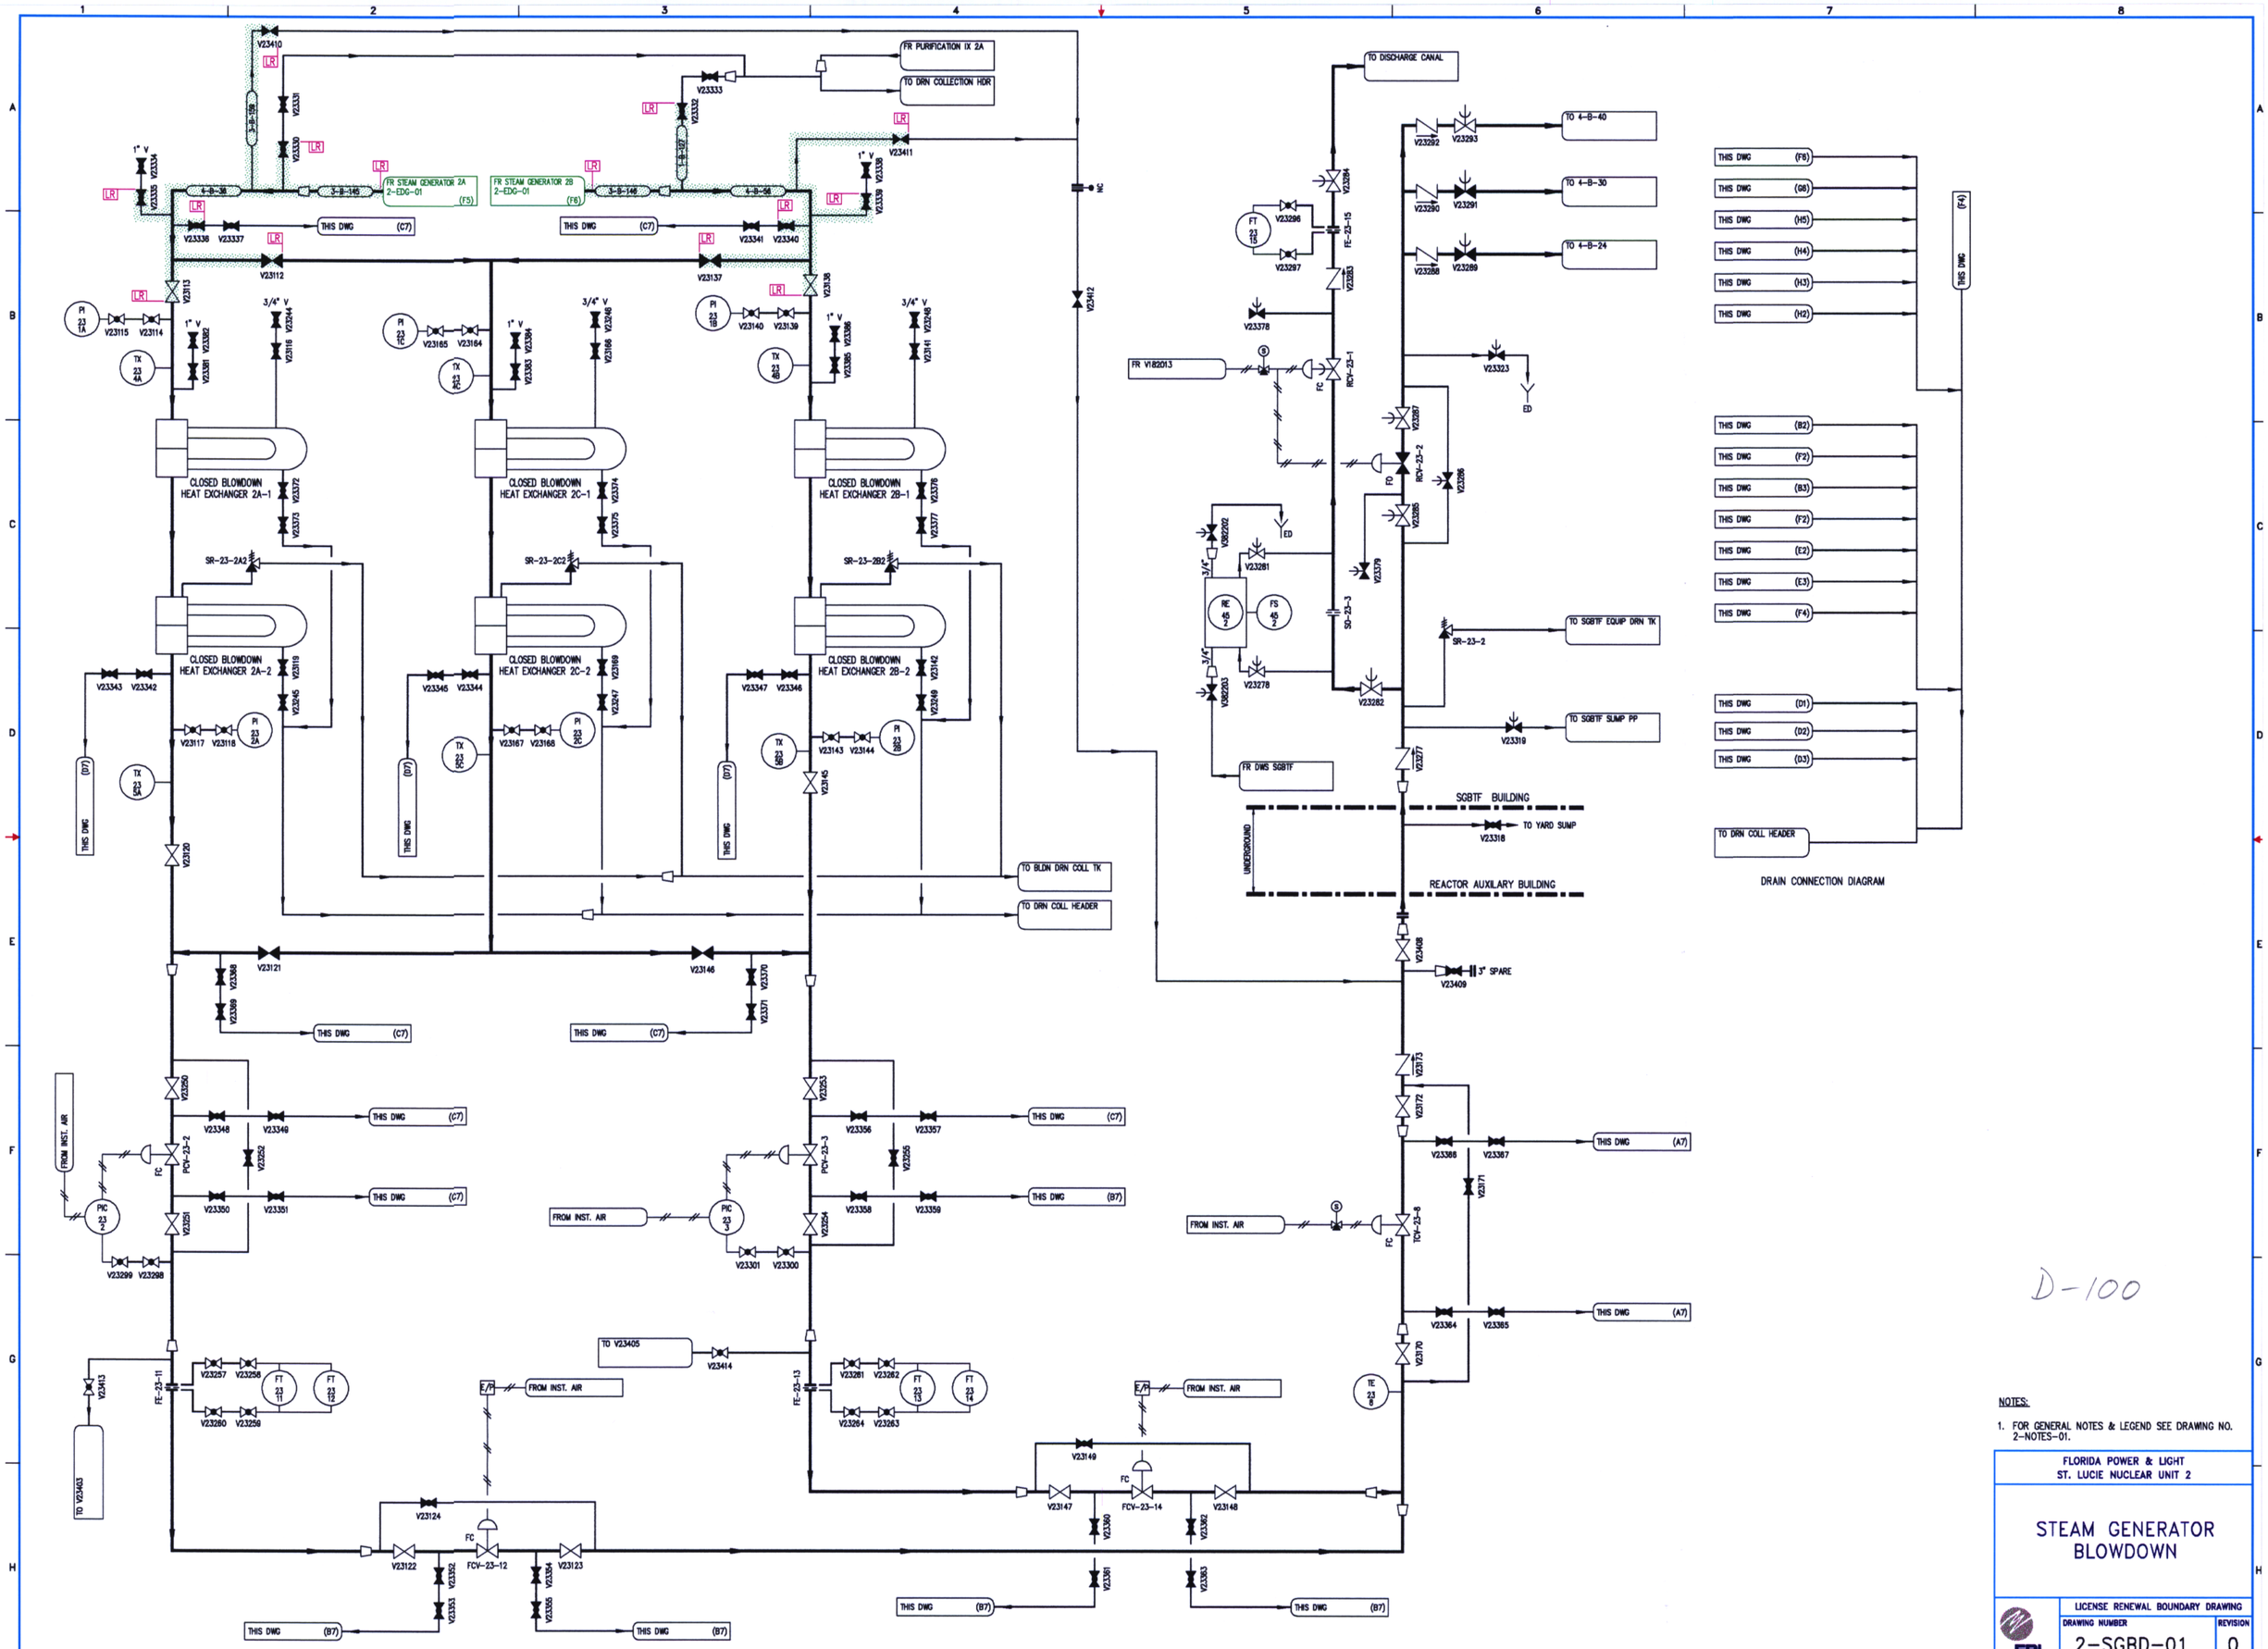

D-100

NOTES:

1. FOR GENERAL NOTES & LEGEND SEE DRAWING NO. 2-NOTES-01.

FLORIDA POWER & LIGHT
ST. LUCIE NUCLEAR UNIT 2

STEAM GENERATOR BLOWDOWN

LICENSE RENEWAL BOUNDARY DRAWING

DRAWING NUMBER	REVISION
2-SGBD-01	0

FPL

2SGBD01.DWG