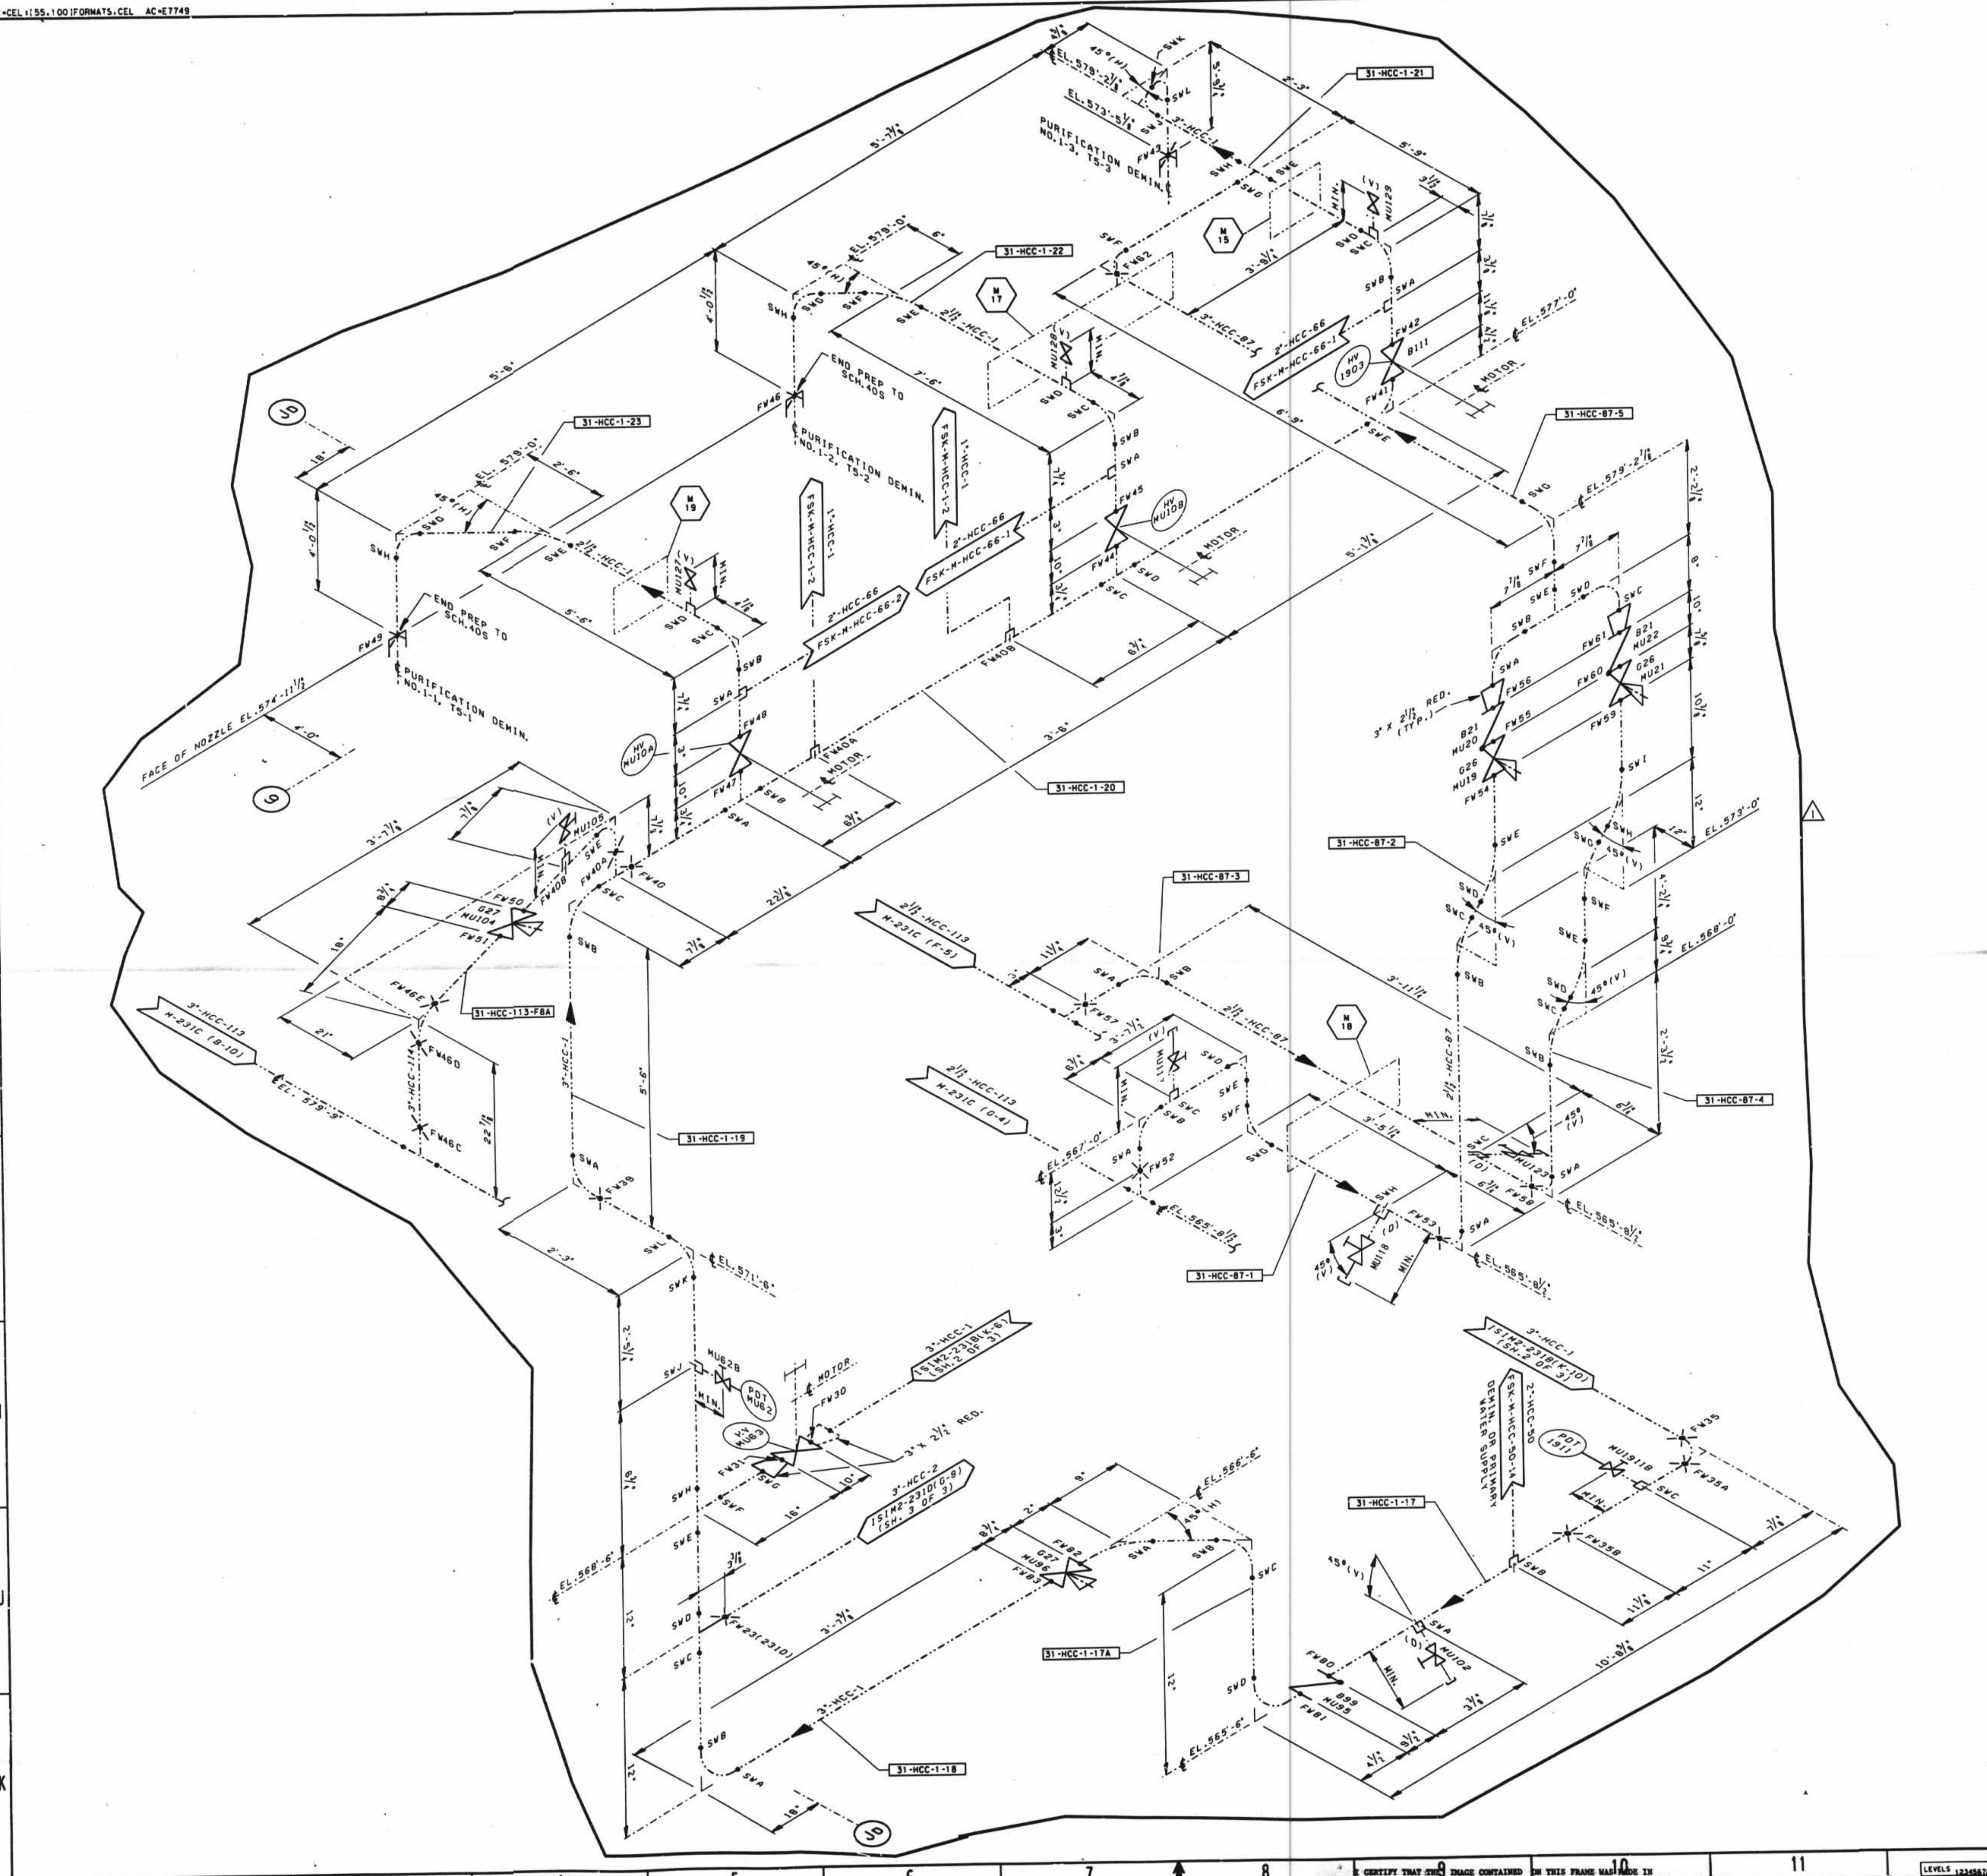

LEGEND

———	ASME SECTION XI CLASS 1 PIPING
- - - - -	ASME SECTION XI CLAS 2 PIPING
....	ASME SECTION XI CLASS 3 PIPING
———	NON-ISI NUCLEAR CLASS AND HSC CLASS
—-·-—	PRESSURE BOUNDARY EXTENSION
——-—-	REFERENCE & CONTINUITY
— D — D —	HVAC DUCT
A	ANCHOR
CS	CONSTANT SPRING HANGER
VS	VARIABLE SPRING HANGER
HS	HYDRAULIC SNUBBER
MS	MECHANICAL SNUBBER
N	NON-WELDED SUPPORT ATTACHMENT
W	WELDED INTEGRAL SUPPORT ATTACHMENT
R	RIGID SUPPORT
T	SWAY STRUT
SW	SHOP WELD
FW	FIELD WELD
LW	LONGITUDINAL WELD
WOL	WELDOLET
⇦	ISI ITEM NUMBER DESIGNATION USED IN THE FIRST 10 YEAR INSERVICE INSPECTION INTERVAL.

NOTES:

1. THE PIPING SYSTEMS ON THIS DRAWING ARE OUTSIDE OF THE ISI BOUNDARY. THEY ARE SHOWN FOR REFERENCE AND CONTINUITY PURPOSES ONLY. THE CONFIGURATION SHOWN MAY NOT REPRESENT THE ACTUAL AS-BUILT CONDITION.

GENERAL NOTE

△1 DIMENSIONS SHOWN ON THIS DRAWING ARE TO BE USED FOR APPROXIMATE LOCATION ONLY. USE DESIGN DRAWINGS FOR DIMENSIONAL VERIFICATION.

REFERENCE DRAWINGS:

M-231B MAKE-UP AND PURIFICATION SYSTEM AUXILIARY BUILDING, SHEET 1

D-072

NO.	DATE	REVISIONS	BY	CH'K	ENGR.	ENGR. SUPV.	ENG. MGR.
1	3/31/92	INC DCN ISIM2-231B-3 PER DCR 91-0011	DVK	[signature]	[signature]	[signature]	[signature]
0	9-17-90	ISSUED FOR SECOND 10 YEAR ISI PROGRAM	CB	GFB	LLC	MGP	ECC

SCALE N.T.S. DESIGNED DRAWN CB DATE

DAVIS-BESSE NUCLEAR POWER STATION UNIT NO.1

THE TOLEDO EDISON COMPANY

INSERVICE INSPECTION ISOMETRIC
MAKE-UP AND PURIFICATION SYSTEM
AUXILIARY BUILDING - SHEET 3

DRAWING NO. ISIM2-231B SHEET 3 REV. 1

DB 11-05-91 DFN=H:/ISIM/2IM231B3.DGN

34X44 E SIZE

I CERTIFY THAT THE IMAGE CONTAINED ON THIS FRAME WAS MADE IN [illegible] ON THE DATE STATED BELOW AND THAT IT IS AN ACCURATE REPRODUCTION OF THE RECORD(S) SUBMITTED TO NUCLEAR RECORDS MANAGEMENT.
DATE 5-22-92 OPERATOR [signature] 30X