RC=CEL:[55,100]FORMATS.CEL AC=E7749

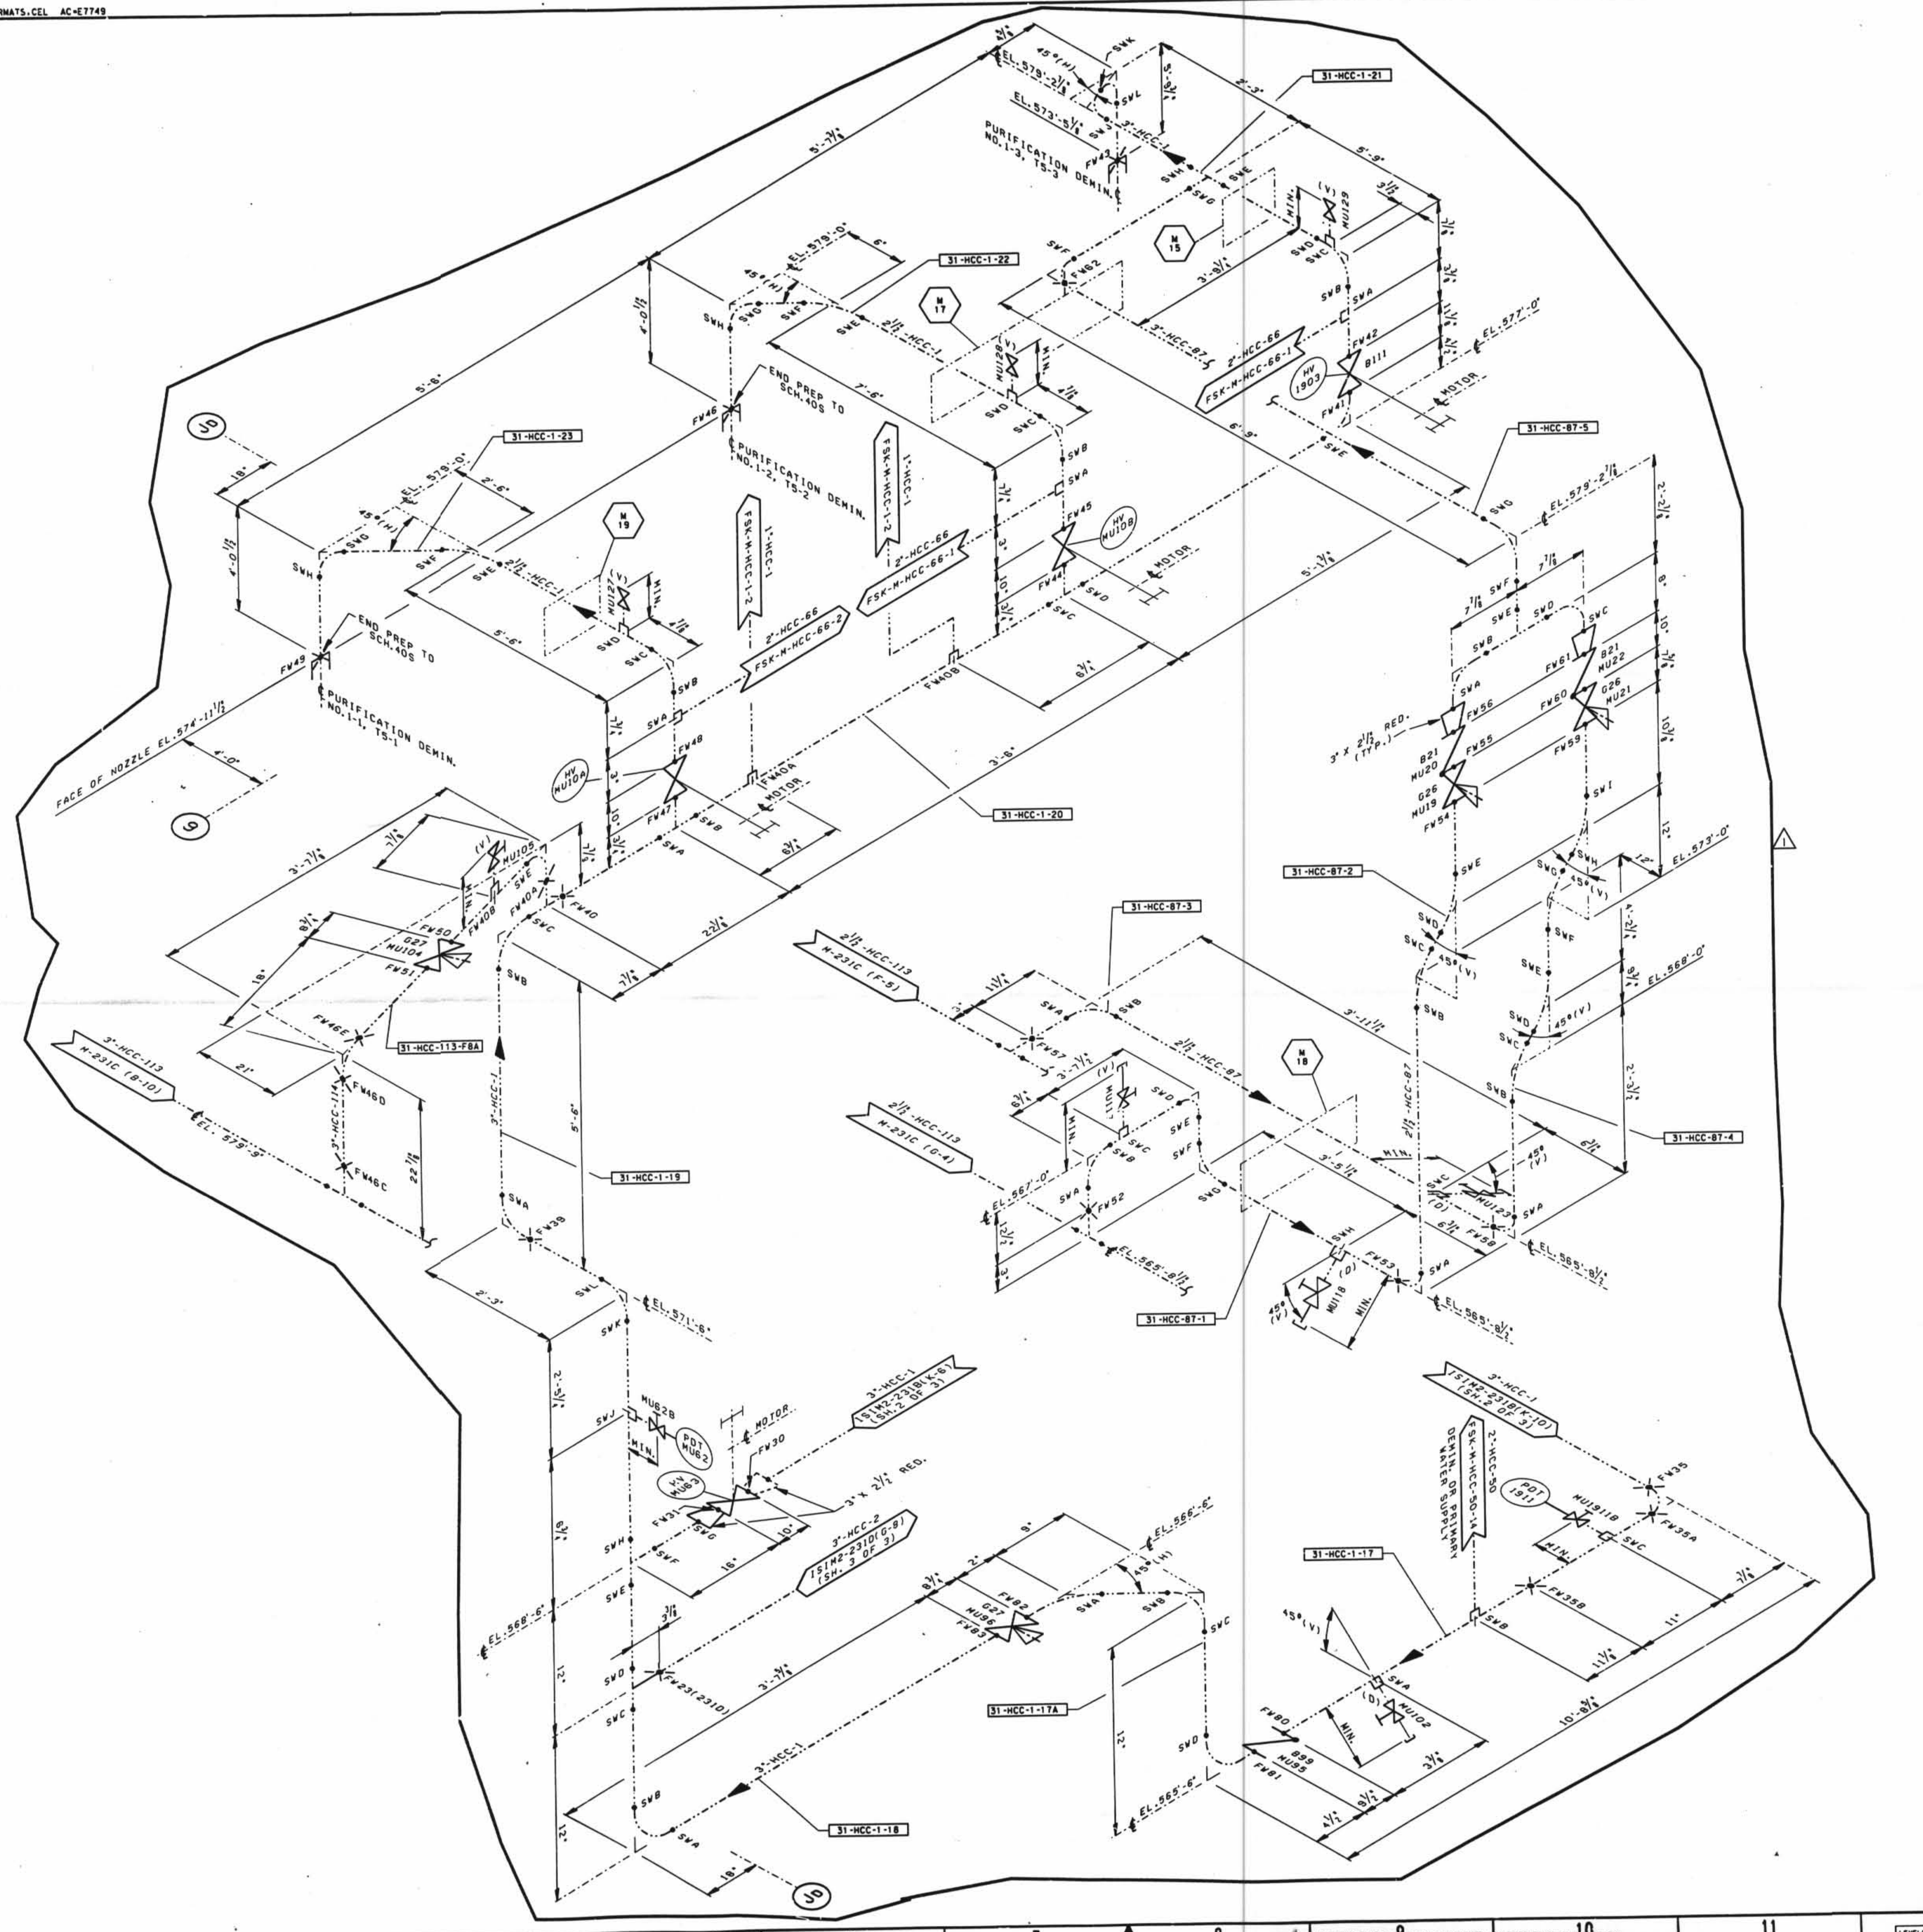

LEGEND

———	ASME SECTION XI CLASS 1 PIPING
– – – –	ASME SECTION XI CLAS 2 PIPING
··········	ASME SECTION XI CLASS 3 PIPING
———	NON-ISI NUCLEAR CLASS AND HSC CLASS
—·—·—	PRESSURE BOUNDARY EXTENSION
—··—··—	REFERENCE & CONTINUITY
—D—D—	HVAC DUCT
A	ANCHOR
CS	CONSTANT SPRING HANGER
VS	VARIABLE SPRING HANGER
HS	HYDRAULIC SNUBBER
MS	MECHANICAL SNUBBER
N	NON-WELDED SUPPORT ATTACHMENT
W	WELDED INTEGRAL SUPPORT ATTACHMENT
R	RIGID SUPPORT
T	SWAY STRUT
SW	SHOP WELD
FW	FIELD WELD
LW	LONGITUDINAL WELD
WOL	WELDOLET
⇦	ISI ITEM NUMBER DESIGNATION USED IN THE FIRST 10 YEAR INSERVICE INSPECTION INTERVAL.

NOTES:

1. THE PIPING SYSTEMS ON THIS DRAWING ARE OUTSIDE OF THE ISI BOUNDARY. THEY ARE SHOWN FOR REFERENCE AND CONTINUITY PURPOSES ONLY. THE CONFIGURATION SHOWN MAY NOT REPRESENT THE ACTUAL AS-BUILT CONDITION.

GENERAL NOTE △1

DIMENSIONS SHOWN ON THIS DRAWING ARE TO BE USED FOR APPROXIMATE LOCATION ONLY. USE DESIGN DRAWINGS FOR DIMENSIONAL VERIFICATION.

REFERENCE DRAWINGS:

M-231B MAKE-UP AND PURIFICATION SYSTEM AUXILIARY BUILDING, SHEET 1

D-072

NO.	DATE	REVISIONS	BY	CH'K	ENGR.	ENGR. SUPV.	ENG. MGR.
1	5/21/92	INC DCN ISIM2-231B-3 PER DCR 91-0011	DVK	[illegible]	[illegible]	[illegible]	[illegible]
0	9-17-90	ISSUED FOR SECOND 10 YEAR ISI PROGRAM	CB	GFB	LLC	MGP	ECC

SCALE N.T.S. DESIGNED DRAWN CB DATE

DAVIS-BESSE NUCLEAR POWER STATION UNIT NO.1

THE TOLEDO EDISON COMPANY

INSERVICE INSPECTION ISOMETRIC MAKE-UP AND PURIFICATION SYSTEM AUXILIARY BUILDING - SHEET 3

DRAWING NO. ISIM2-231B SHEET 3 REV. 1

DB 11-05-91 DFN=H:/ISIM/2IM23183.DGN

LEVELS 1234567890123456789012345678901234567890123456789012

34X44 "E" SIZE PSC=

I CERTIFY THAT THE IMAGE CONTAINED ON THIS FRAME WAS MADE IN THE NORMAL AND REGULAR COURSE OF BUSINESS, ON THE DATE STATED BELOW AND THAT IT IS AN ACCURATE REPRODUCTION OF THE RECORD(S) SUBMITTED TO NUCLEAR RECORDS MANAGEMENT.
DATE 5-22-92 OPERATOR [signature] 30X