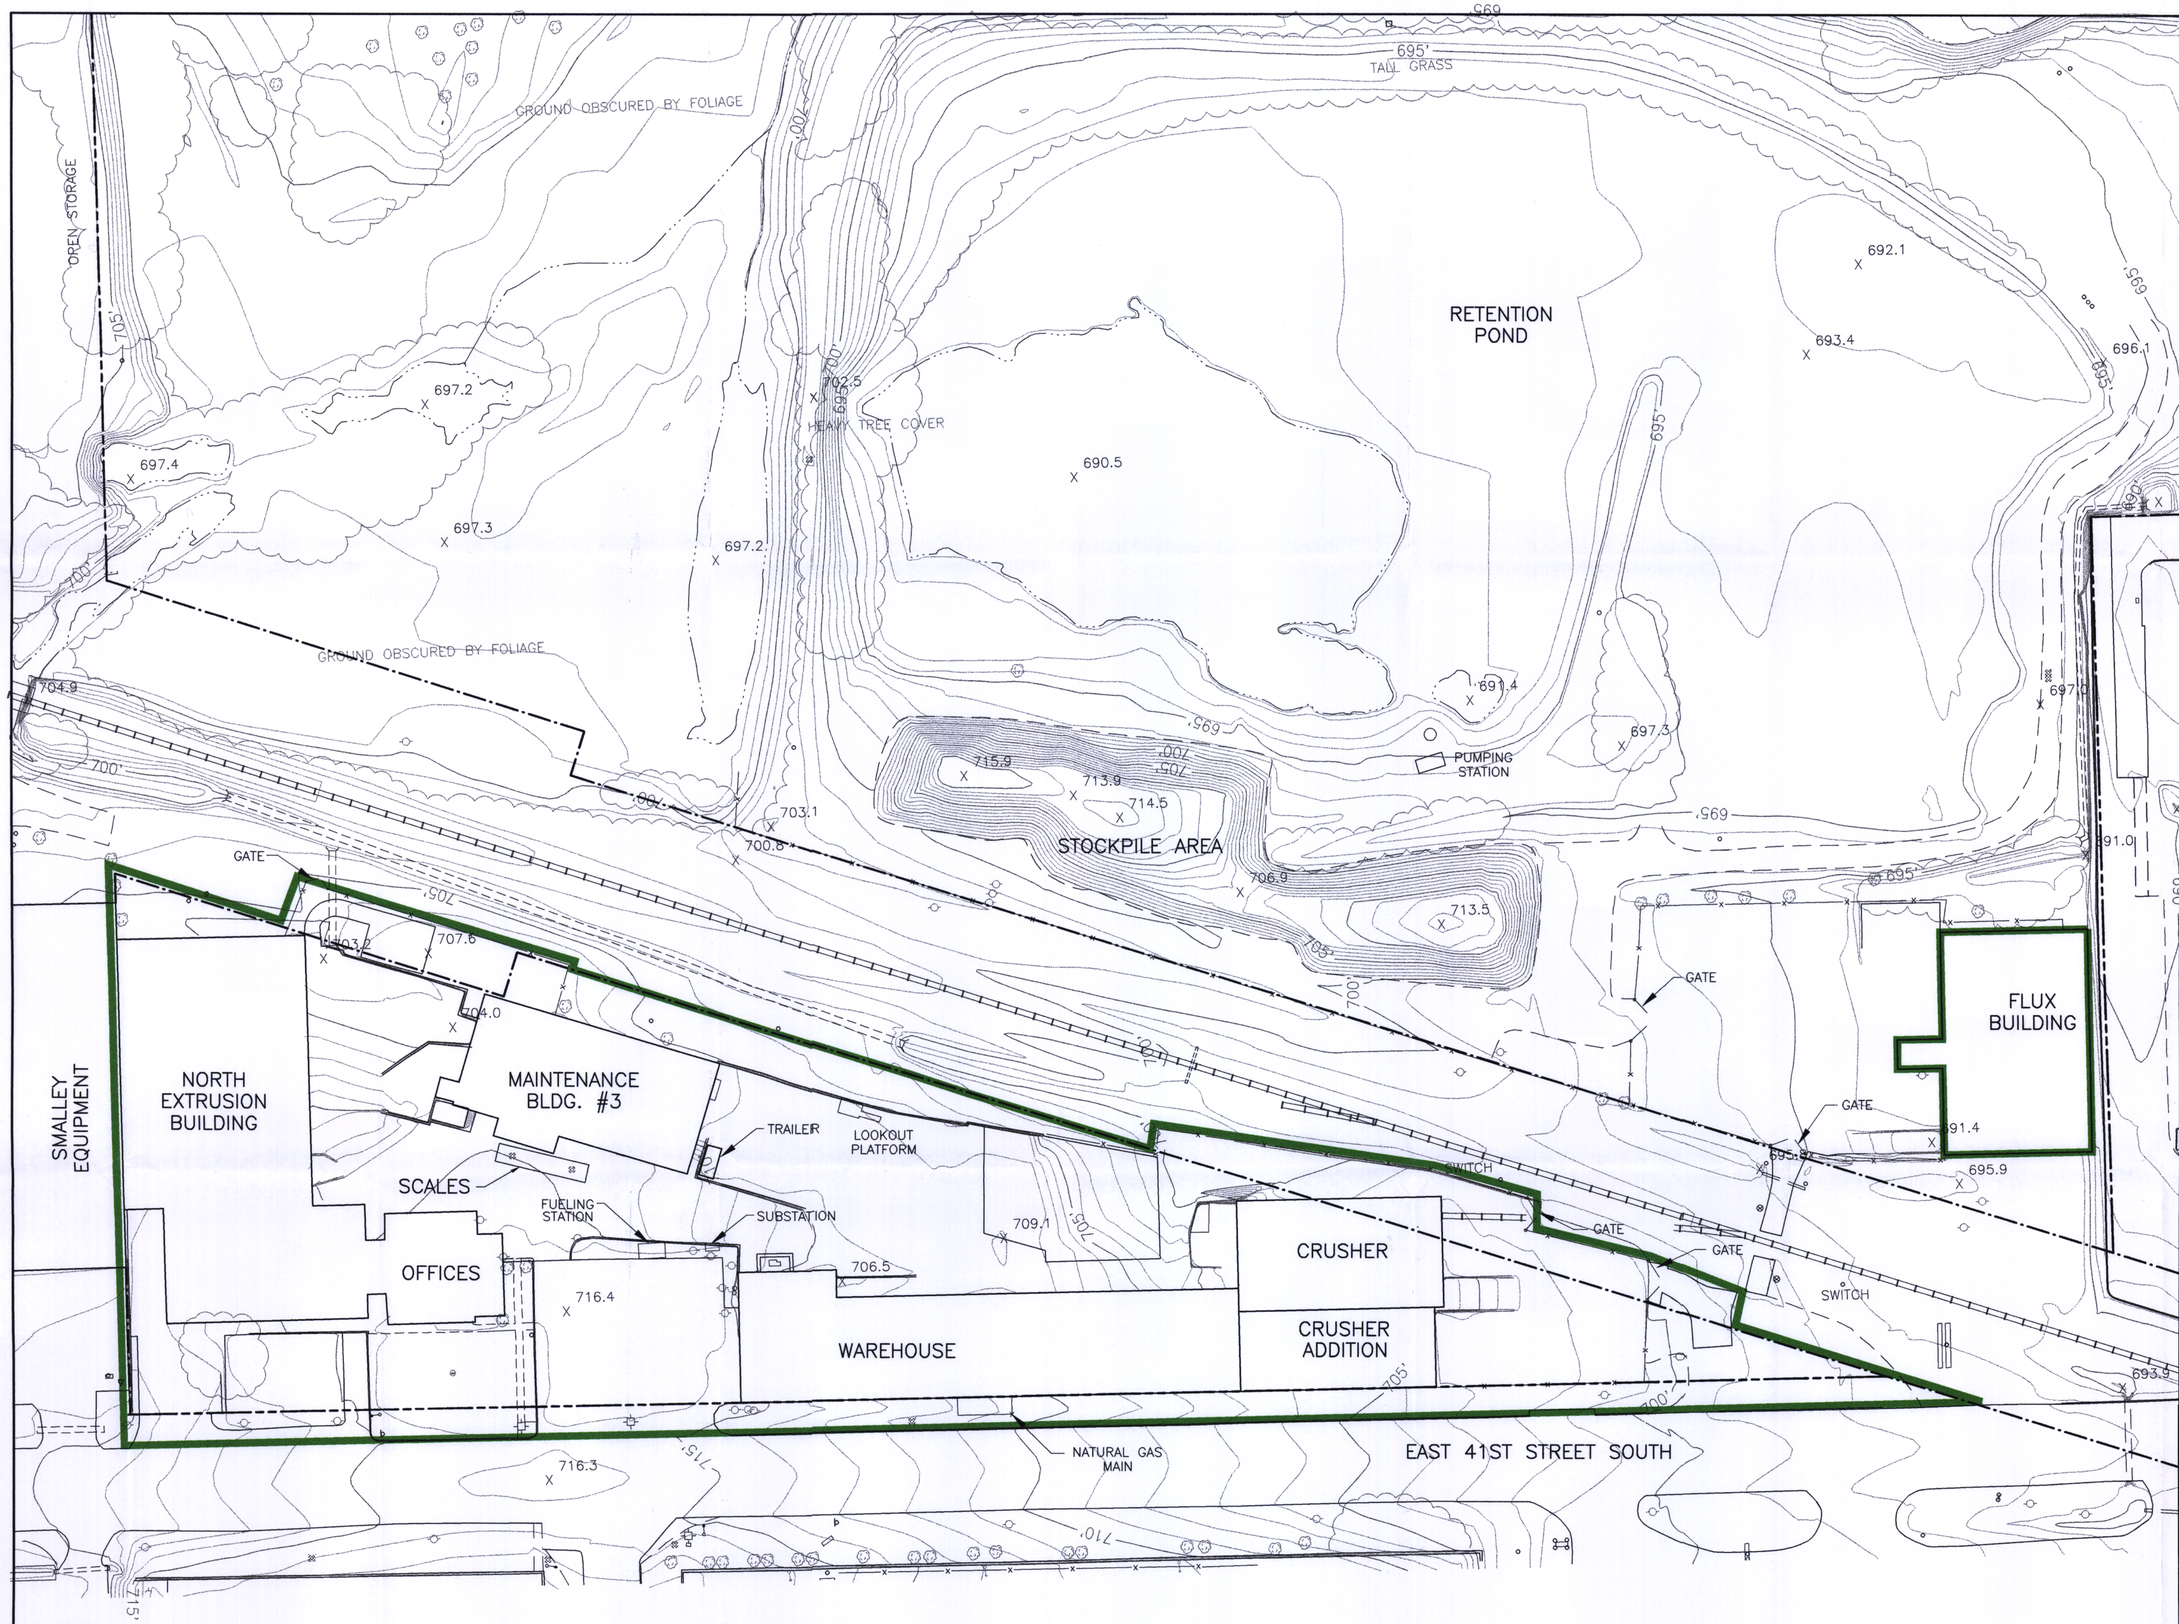

D-1

LEGEND

- FORMER OPERATIONAL AREA
- APPROXIMATE PROPERTY LINE
- APPROXIMATE RIGHT-OF-WAY
- FENCE
- RAILROAD
- ASPHALT PAVEMENT
- CURB
- PAVED ROAD
- DIRT/GRAVEL ROAD
- SIDEWALK
- CONCRETE/SLAB
- WALL
- TREE LINE
- MISC. STRUCTURE
- GUARD RAIL
- DRAIN LINE
- CULVERT
- STREET SIGN
- POST
- FIRE HYDRANT
- TREE
- MISC. TANK
- LIGHT POLE
- TRAFFIC SIGNAL POLE
- MANHOLE
- POWER POLE

REFERENCES

1. DIGITAL MAPPING ASSOCIATES, INC.; AUG. 16, 2001
2. THE RIGHT-OF-WAY AND PROPERTY LINES WERE OBTAINED FROM A PLAT PREPARED BY DENTON AND WHITE SURVEYING COMPANY ON FEBRUARY 14, 1964.

REVISION	DATE	DESCRIPTION

FIGURE 2
FORMER OPERATIONAL AREA
FORMER KAISER ALUMINUM
SPECIALTY PRODUCTS FACILITY
TULSA, OKLAHOMA

PREPARED FOR
KAISER ALUMINUM & CHEMICAL CORPORATION
BATON ROUGE, LOUISIANA

APPROVED RO 12/01
CHECKED AL 12/01
DRAWN

DRAWING NUMBER
5427A442

Earth Sciences Consultants, Inc.