RC-050(155,100)FORMATS.CEL AC-ESTD

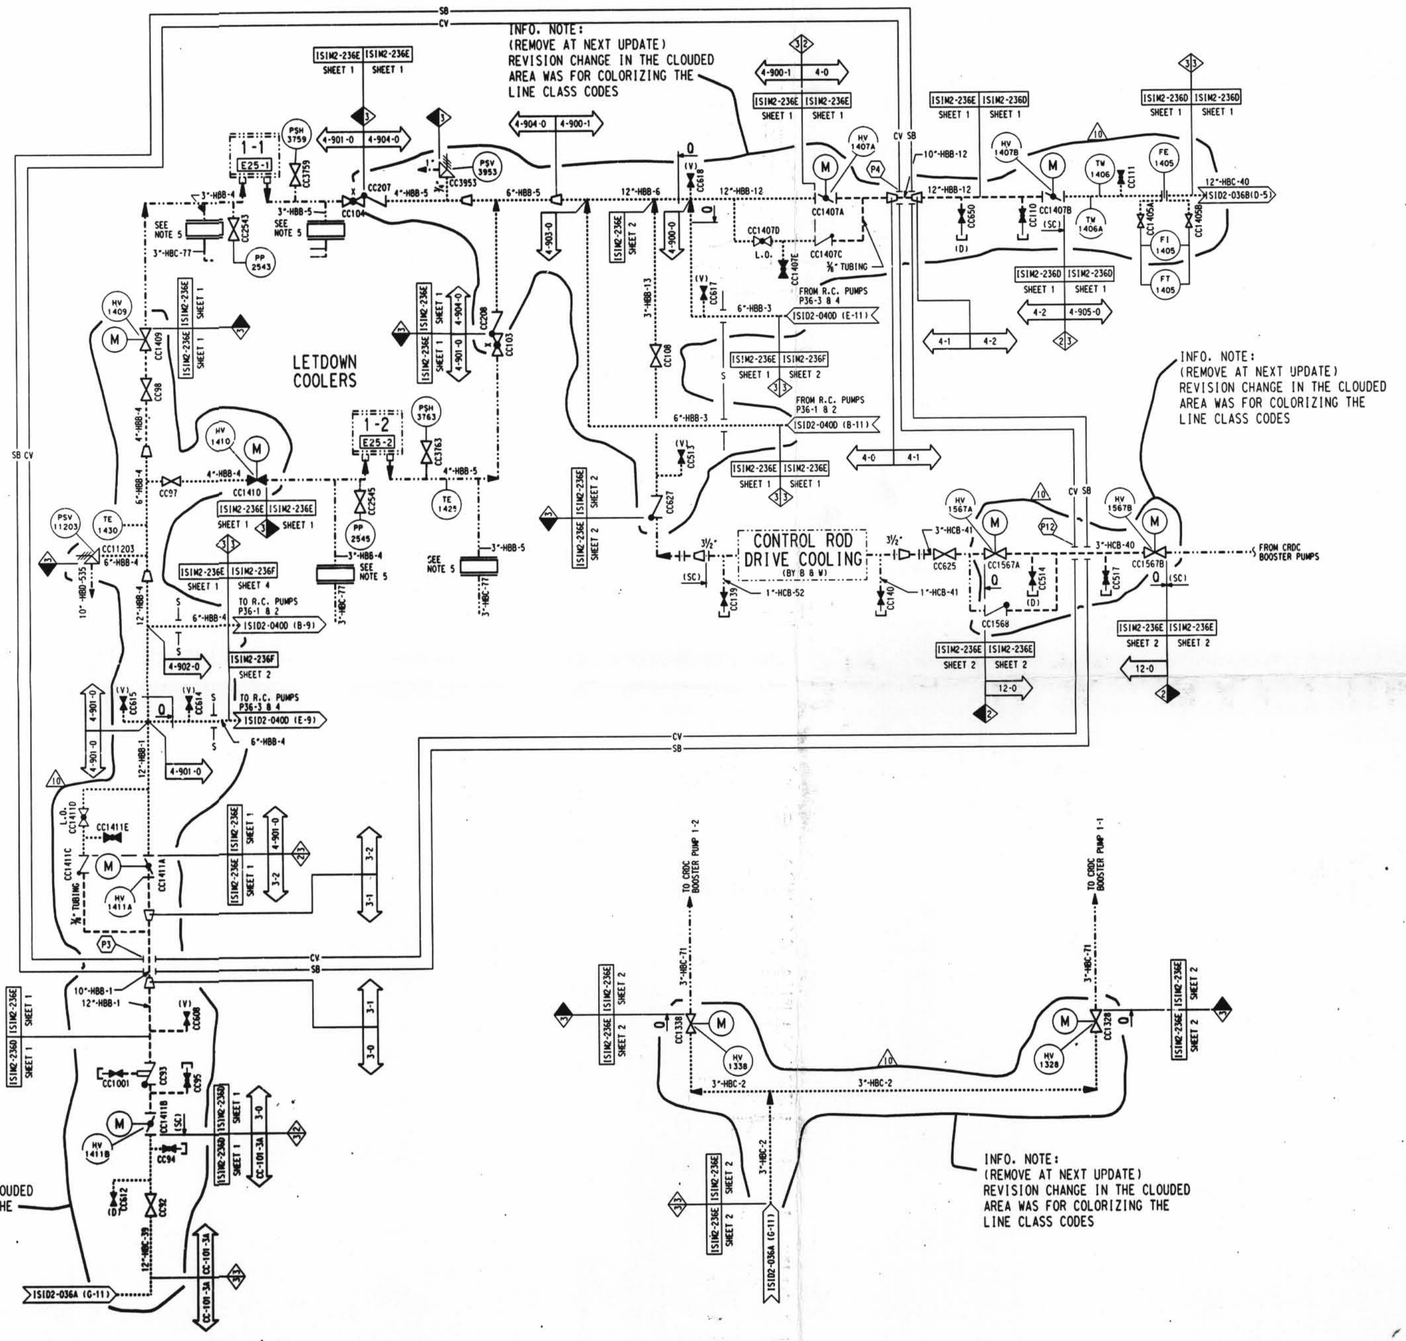


## LEGEND

- ASME SECTION XI CLASS 1 PIPING (RED)
- ASME SECTION XI CLASS 2 PIPING (BLUE)
- ASME SECTION XI CLASS 3 PIPING (GREEN)
- REFERENCE & CONTINUITY
- HVAC DUCT

ISIM2- REFERENCE TO THE PIPING ISOMETRIC DRAWING FOR DETAILS ON THE PIPING CONFIGURATION, AND THE LOCATION AND IDENTIFICATION OF WELDS AND SUPPORTS.

RESERVED FOR SPECIAL ISI REQUIREMENTS. (MAY BE) ACCOMPANIED BY SPECIFIC NOTES.

REFERENCE TO THE ISI ITEM NUMBER DESIGNATION USED IN THE FIRST 10 YEAR INSERVICE INSPECTION INTERVAL.

ASME SECTION XI CLASS CHANGE

ISI PROGRAM BOUNDARY

## NOTES:

1. DELETED
2. FOR ISI BOUNDARY DIAGRAM INDEX SHEET AND GENERAL NOTES. SEE ISID2-001.
3. FOR PIPING SYMBOLS AND P & ID INDEX. SEE DRAWING M-001.
4. UNLESS OTHERWISE NOTED. ALL VENT CONNECTIONS ARE ¾" AND DRAIN CONNECTIONS ARE 1". LINE IDENTIFICATION IS THE SAME AS THE HEADER.
5. AN 1⅞" THICK BLANK PLATE HAS BEEN INSERTED BETWEEN THESE FLANGES PER MOD 98-0050-00.

D-29

| NO. | DATE | REVISIONS | BY | CH'K | ENGR. | ENGR. SUPV. | ENGR. MGR. |
|---|---|---|---|---|---|---|---|
| 6 | 09/15/98 | INC DCN ISID2-036C-6 PER FPR 95-0267-901 | *INITIALS ON FILE* | | | | |
| 5 | 02/23/96 | INC DCN ISID2-036C-7 PER DDR 95-2486 | *INITIALS ON FILE* | | | | |
| 10 | 04/06/00 | INC DCN ISID2-036C-14 PER DDR 00-1766 | SBW | | | | |
| 9 | 09/12/00 | INC DCN'S ISID2-036C-12 & 13 PER MOD 98-0050 SUP. 00 | *INITIALS ON FILE* | | | | |
| 8 | 07/16/98 | INC DCN'S ISID2-036C-10 & 11 PER MOD 97-0009 SUP. 01 | *INITIALS ON FILE* | | | | |
| 7 | 07/14/97 | INC. DCN ISID2-36C-8 PER MOD 97-0009 | *INITIALS ON FILE* | | | | |
| 0 | 09/07/90 | ISSUED FOR SECOND 10 YEAR ISI PROGRAM | DJR | TRN. RJC | TWB | MGP | ECC |

SCALE N.T.S. | DESIGNED | DRAWN CB | DATE

DAVIS-BESSE NUCLEAR POWER STATION
UNIT NO. 1
THE TOLEDO EDISON COMPANY

Q

INSERVICE INSPECTION DIAGRAM
COMPONENT COOLING WATER SYSTEM

DRAWING NO. ISID2-036C | REV. 10

DB 08-10-00 | DFN=I:/ISID/2ISID036C.DGN | LEVELS 1234567891011121314 | 34X44 E SIZE | PSC= 011 10

I CERTIFY THAT THE IMAGE CONTAINED ON THIS FRAME WAS MADE IN THE NORMAL AND REGULAR COURSE OF BUSINESS, ON THE DATE STATED BELOW AND THAT IT IS AN ACCURATE REPRODUCTION OF THE DOCUMENT LISTED. DAVIS-BESSE RECORDS MANAGEMENT
DATE 5/24/01 OPERATOR

30X