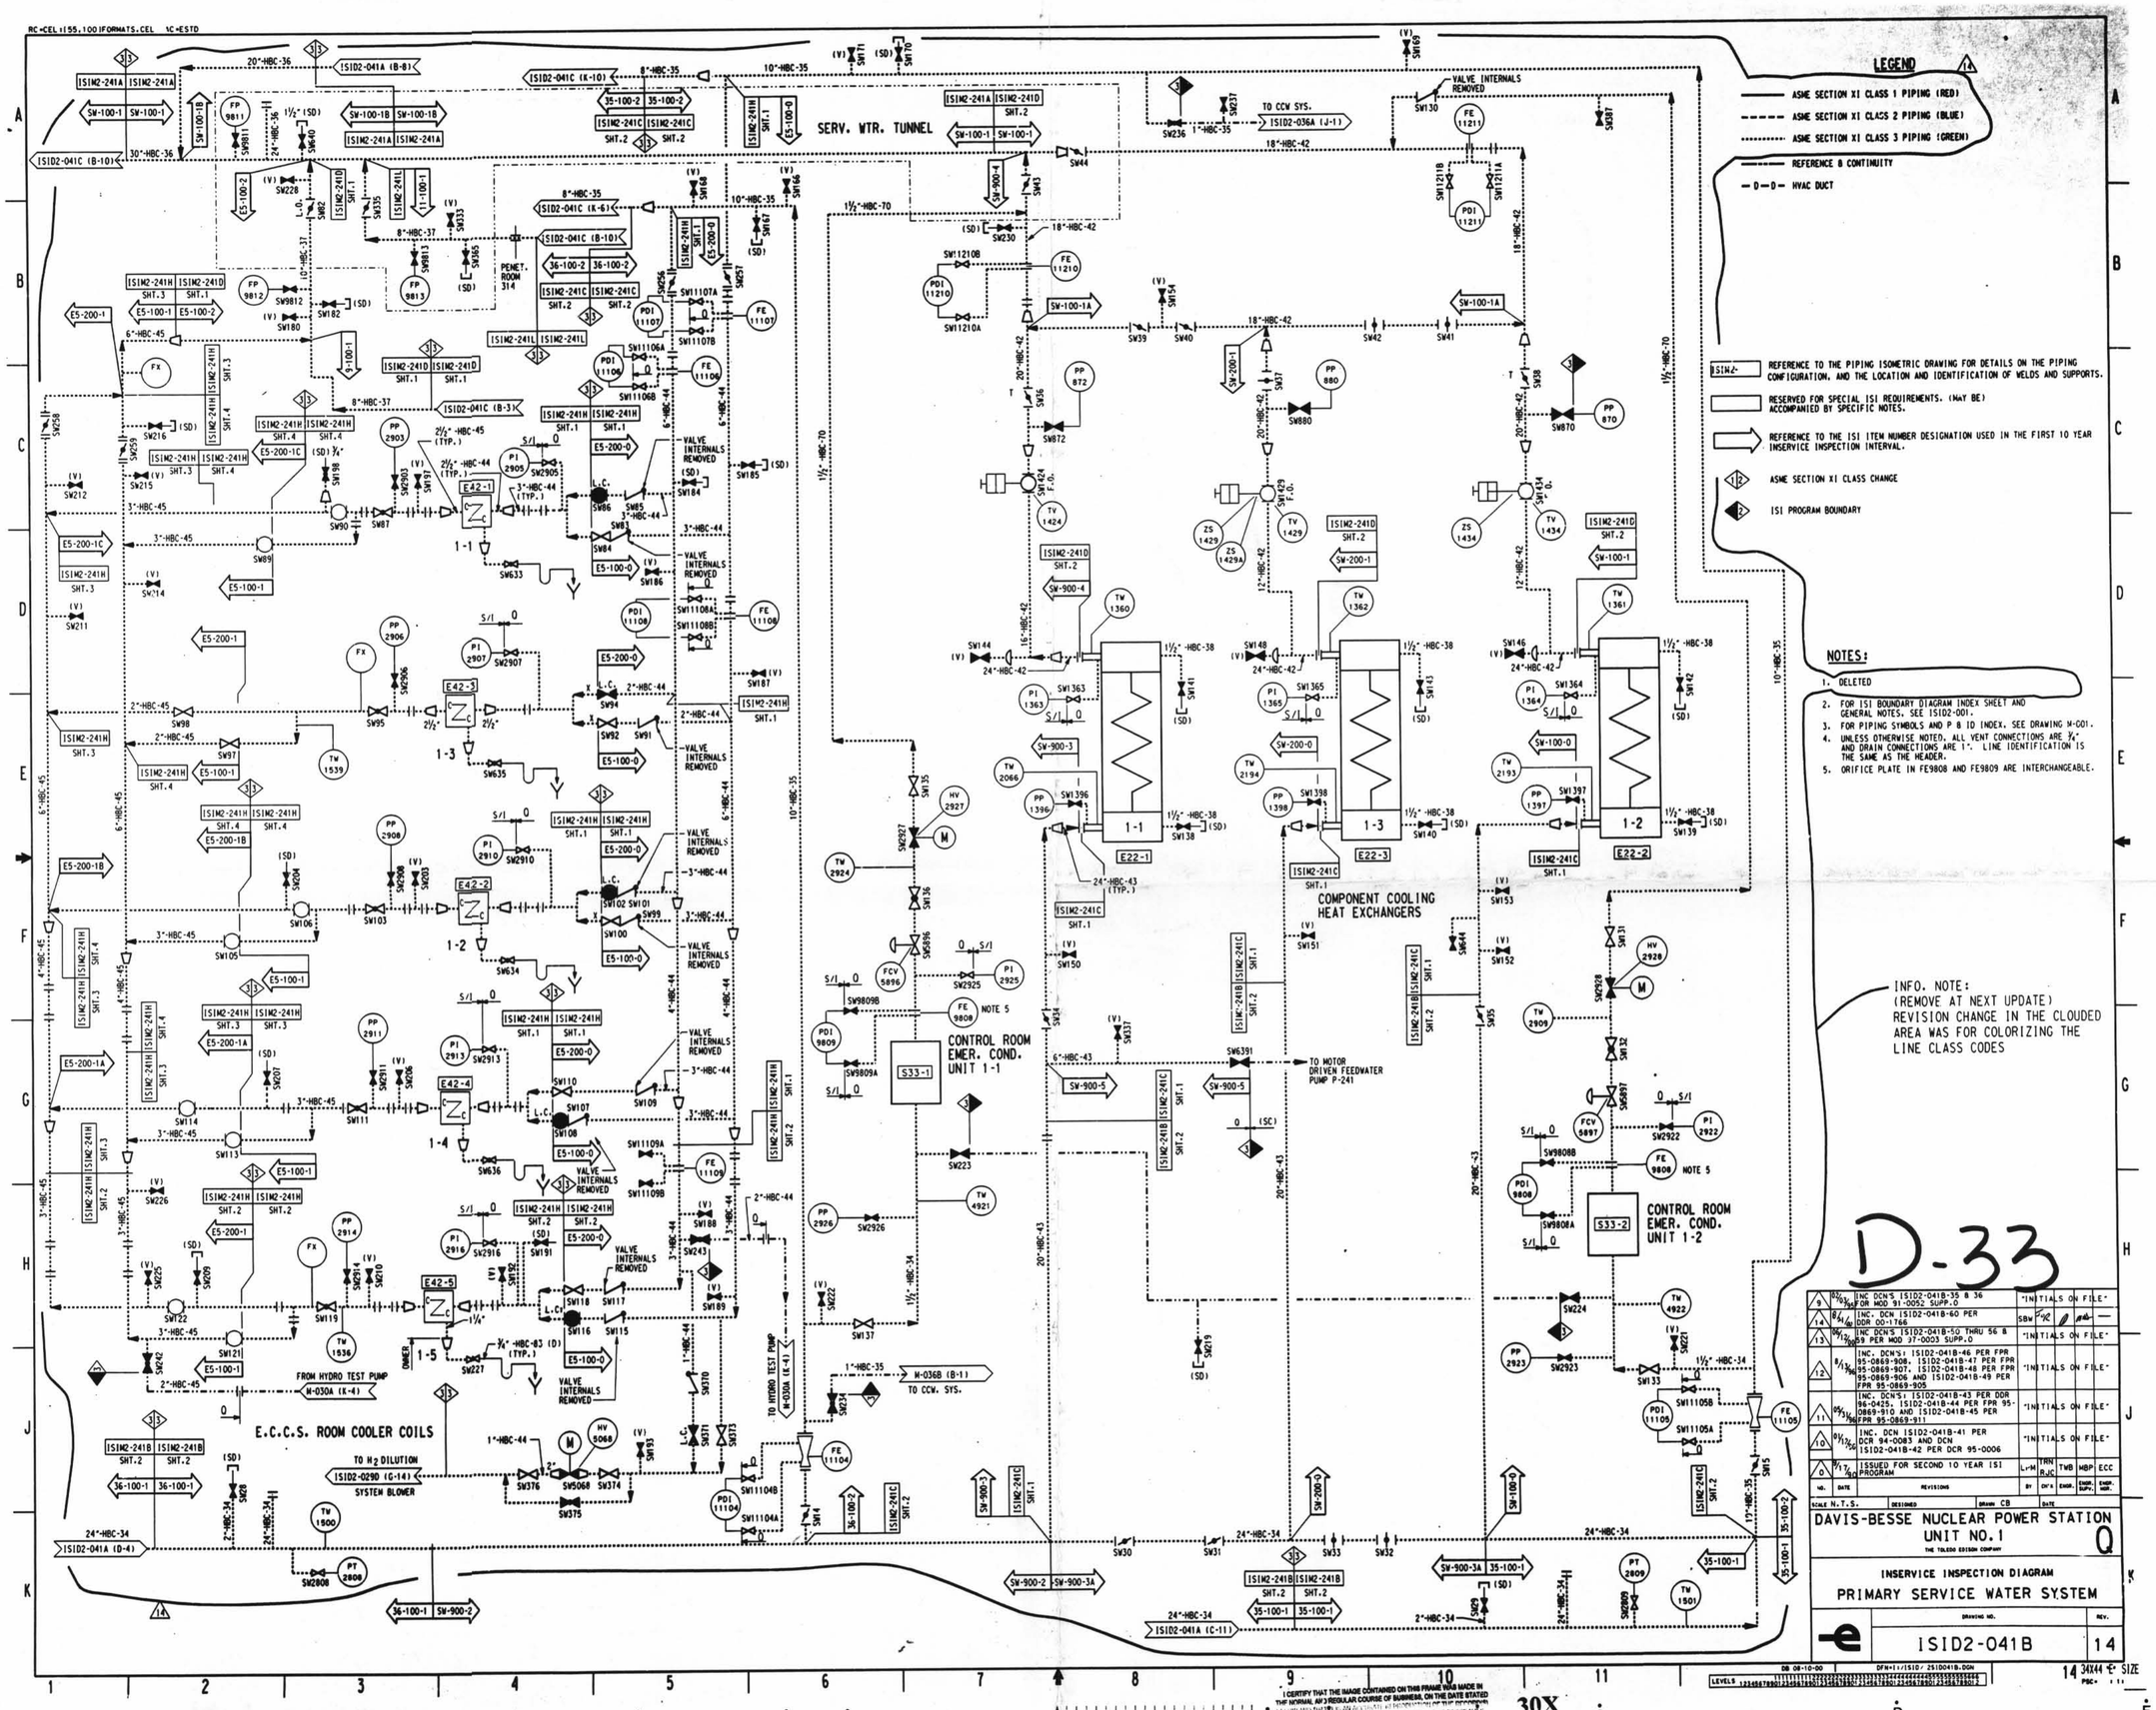

LEGEND

- ASME SECTION XI CLASS 1 PIPING (RED)
- ASME SECTION XI CLASS 2 PIPING (BLUE)
- ASME SECTION XI CLASS 3 PIPING (GREEN)
- REFERENCE & CONTINUITY
- —D—D— HVAC DUCT

ISIM2- REFERENCE TO THE PIPING ISOMETRIC DRAWING FOR DETAILS ON THE PIPING CONFIGURATION, AND THE LOCATION AND IDENTIFICATION OF WELDS AND SUPPORTS.

RESERVED FOR SPECIAL ISI REQUIREMENTS. (MAY BE) ACCOMPANIED BY SPECIFIC NOTES.

REFERENCE TO THE ISI ITEM NUMBER DESIGNATION USED IN THE FIRST 10 YEAR INSERVICE INSPECTION INTERVAL.

ASME SECTION XI CLASS CHANGE

ISI PROGRAM BOUNDARY

NOTES:

1. DELETED
2. FOR ISI BOUNDARY DIAGRAM INDEX SHEET AND GENERAL NOTES, SEE ISID2-001.
3. FOR PIPING SYMBOLS AND P & ID INDEX, SEE DRAWING M-001.
4. UNLESS OTHERWISE NOTED, ALL VENT CONNECTIONS ARE ¾" AND DRAIN CONNECTIONS ARE 1". LINE IDENTIFICATION IS THE SAME AS THE HEADER.
5. ORIFICE PLATE IN FE9808 AND FE9809 ARE INTERCHANGEABLE.

INFO. NOTE:
(REMOVE AT NEXT UPDATE)
REVISION CHANGE IN THE CLOUDED AREA WAS FOR COLORIZING THE LINE CLASS CODES

D-33

NO.	DATE	REVISIONS	BY	CH'K	ENGR.	ENGR. SUPV.	ENGR. MGR.
9	02/03/94	INC DCN'S ISID2-041B-35 & 36 FOR MOD 91-0052 SUPP.0	"INITIALS ON FILE"				
14	8/31/00	INC. DCN ISID2-041B-60 PER DDR 00-1766	SBW				
13	06/12/00	INC DCN'S ISID2-041B-50 THRU 56 & 59 PER MOD 97-0003 SUPP.0	"INITIALS ON FILE"				
12	8/13/96	INC. DCN'S: ISID2-041B-46 PER FPR 95-0869-908, ISID2-041B-47 PER FPR 95-0869-907, ISID2-041B-48 PER FPR 95-0869-906 AND ISID2-041B-49 PER FPR 95-0869-905	"INITIALS ON FILE"				
11	05/31/96	INC. DCN'S: ISID2-041B-43 PER DDR 96-0425, ISID2-041B-44 PER FPR 95-0869-910 AND ISID2-041B-45 PER FPR 95-0869-911	"INITIALS ON FILE"				
10	01/12/96	INC. DCN ISID2-041B-41 PER DCR 94-0083 AND DCN ISID2-041B-42 PER DCR 95-0006	"INITIALS ON FILE"				
0	8/17/90	ISSUED FOR SECOND 10 YEAR ISI PROGRAM	L-M	TRN RJC	TWB	MBP	ECC

SCALE N.T.S. DESIGNED DRAWN CB DATE

DAVIS-BESSE NUCLEAR POWER STATION
UNIT NO. 1
THE TOLEDO EDISON COMPANY

Q

INSERVICE INSPECTION DIAGRAM
PRIMARY SERVICE WATER SYSTEM

DRAWING NO. ISID2-041B REV. 14

DB 08-10-00 DFN=I:/ISID/ 2SID041B.DGN

I CERTIFY THAT THE IMAGE CONTAINED ON THIS FRAME WAS MADE IN THE NORMAL AND REGULAR COURSE OF BUSINESS, ON THE DATE STATED

30X