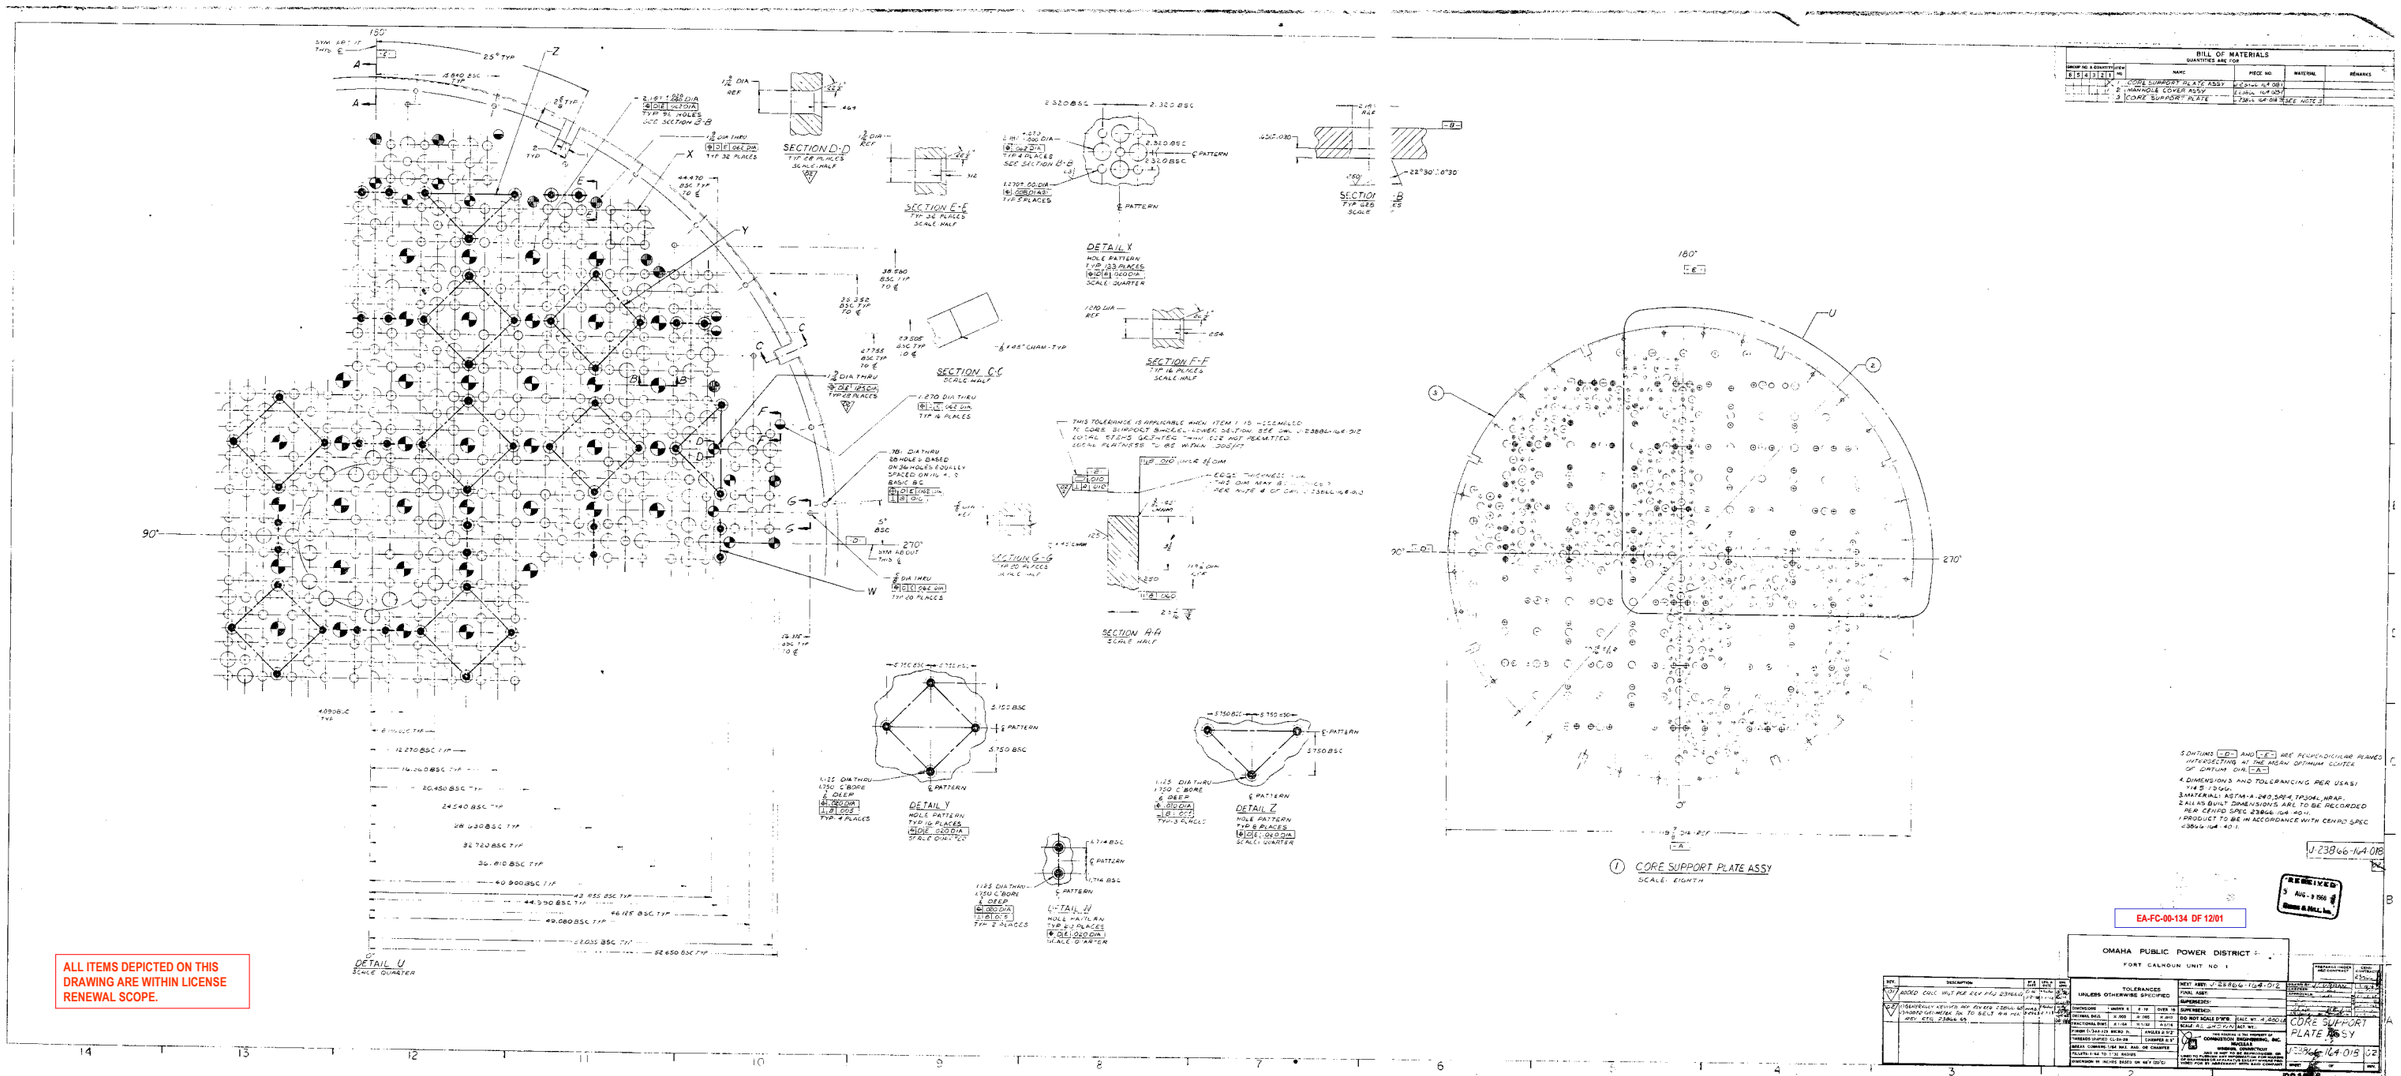
BILL OF MATERIALS
QUANTITIES ARE FOR ONE
GROUP NO. & DIAGRAM NO.
ITEM NO.
NAME
PIECE NO.
MATERIAL
REMARKS
1 CORE SUPPORT PLATE ASSY
2 MANHOLE COVER ASSY
3 CORE SUPPORT PLATE
SECTION D-D
SECTION E-E
SECTION C-C
SECTION F-F
SECTION G-G
SECTION H-H
DETAIL X
DETAIL Y
DETAIL Z
DETAIL U
DETAIL W
1 CORE SUPPORT PLATE ASSY
SCALE: EIGHTH
5 DATUMS -D- AND -E- ARE PERPENDICULAR PLANES INTERSECTING AT THE MEAN OPTIMUM CENTER OF DATUM DIA -A-
4 DIMENSIONS AND TOLERANCING PER USAS Y14.5 (1966)
3 MATERIAL: ASTM-A-240, 304L, TP304L, NRAP.
2 ALL AS-BUILT DIMENSIONS ARE TO BE RECORDED PER CENPD SPEC 238GG-164-401.
1 PRODUCT TO BE IN ACCORDANCE WITH CENPD SPEC 238GG-164-401.
J-238GG-164-018
RECEIVED
AUG - 3 1966
Gilbert & Hall, Inc.
EA-FC-00-134 DF 12/01
OMAHA PUBLIC POWER DISTRICT
FORT CALHOUN UNIT NO. 1
TOLERANCES
UNLESS OTHERWISE SPECIFIED
NEXT ASSY: J-238GG-164-012
FINAL ASSY:
SUPERSEDES:
SUPERSEDED:
DO NOT SCALE DWG.
SCALE: WT. 4.8001B
SCALE: ALL DIMENSIONS
SHT. WT.
THIS DRAWING IS THE PROPERTY OF COMBUSTION ENGINEERING, INC. WITHOUT WRITTEN PERMISSION, COMMUNICATION OR USE IN PART OR WHOLE IS PROHIBITED. ANY REPRODUCTION OF THIS DRAWING MUST INCLUDE THIS NOTICE
CORE SUPPORT PLATE ASSY
J-238GG-164-018 02
ALL ITEMS DEPICTED ON THIS DRAWING ARE WITHIN LICENSE RENEWAL SCOPE.
FOR INFORMATION ONLY
NOTE: THIS PRINT IS TO BE USED FOR THE FCS LICENSE RENEWAL PROJECT ONLY.
IT MAY NOT REFLECT THE MOST CURRENT REVISION OF THIS DRAWING.