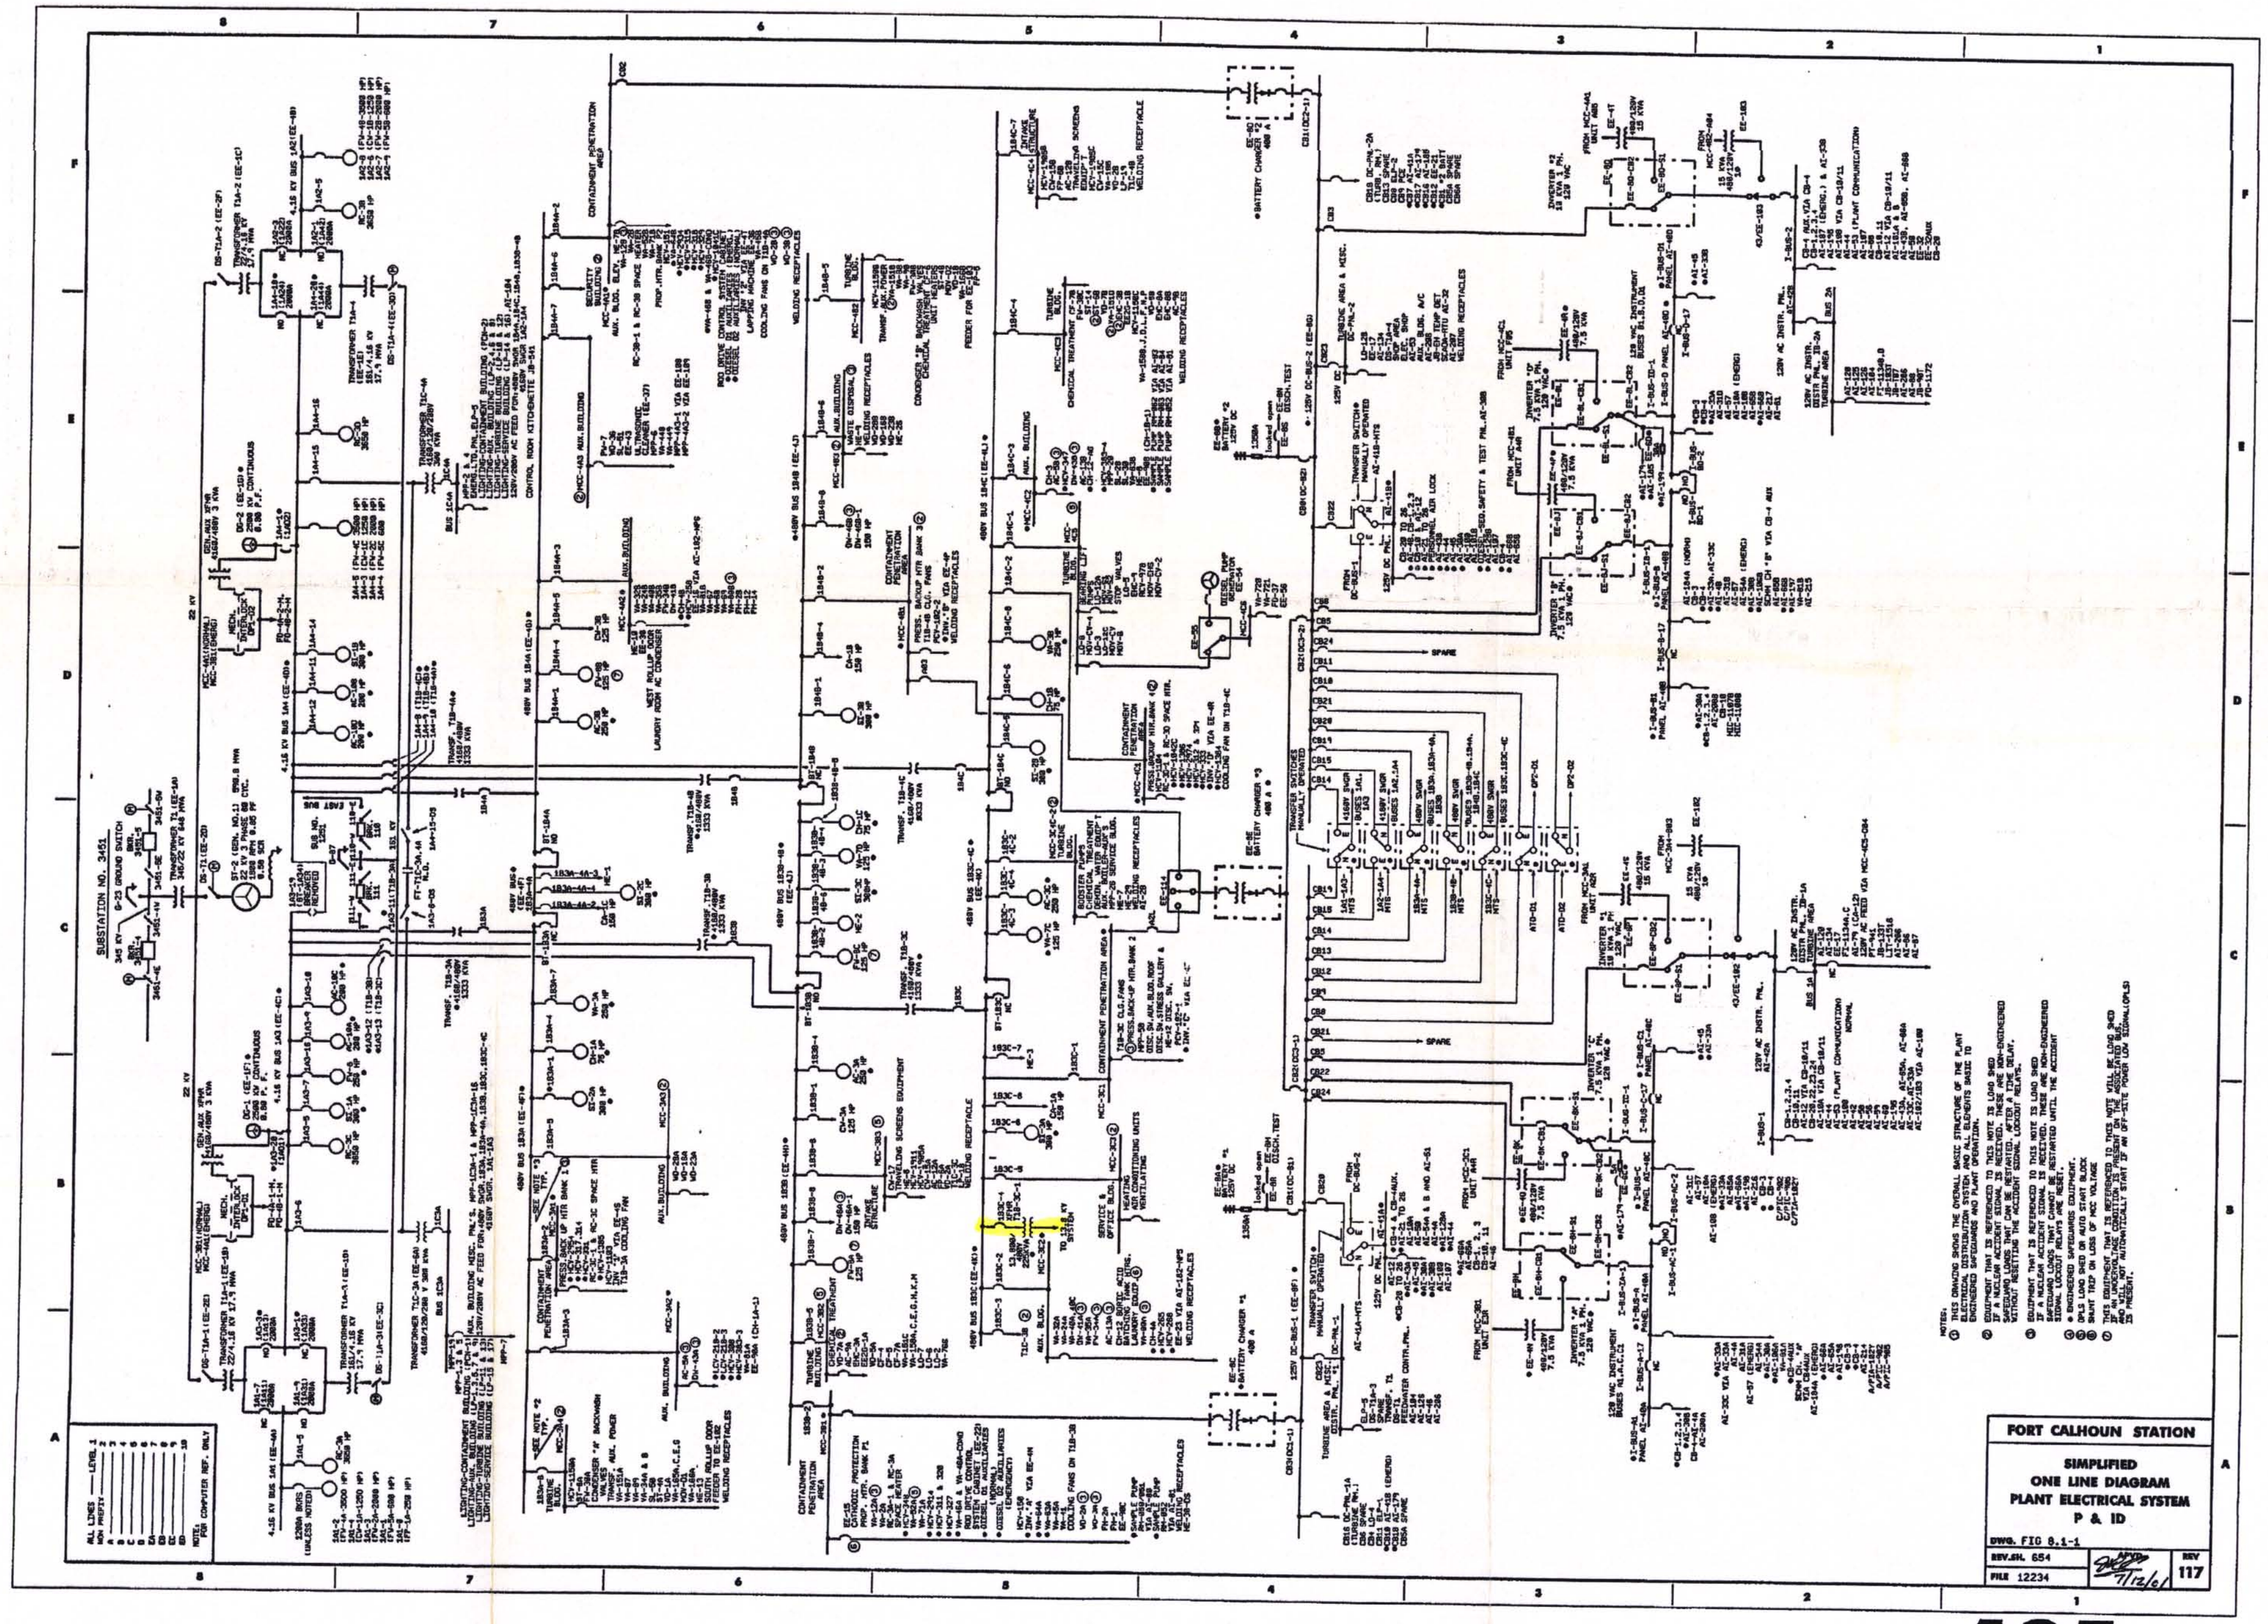
FORT CALHOUN STATION
SIMPLIFIED
ONE LINE DIAGRAM
PLANT ELECTRICAL SYSTEM
P & ID
DWG. FIG 8.1-1
REV.SH. 654
FILE 12234
REV
117

D-2