DRAWING NUMBER

PLAN-HOLD CORPORATION • IRVINE, CALIFORNIA
REORDER BY NUMBER 07SAR

DRAWING NUMBER
UE & C
PLAN-HOLD CORPORATION • IRVINE, CALIFORNIA
REORDER BY NUMBER 07SAR

DRAWING NUMBER
9321 - LL - 53253
PLAN-HOLD CORPORATION • IRVINE, CALIFORNIA
REORDER BY NUMBER 07SAR

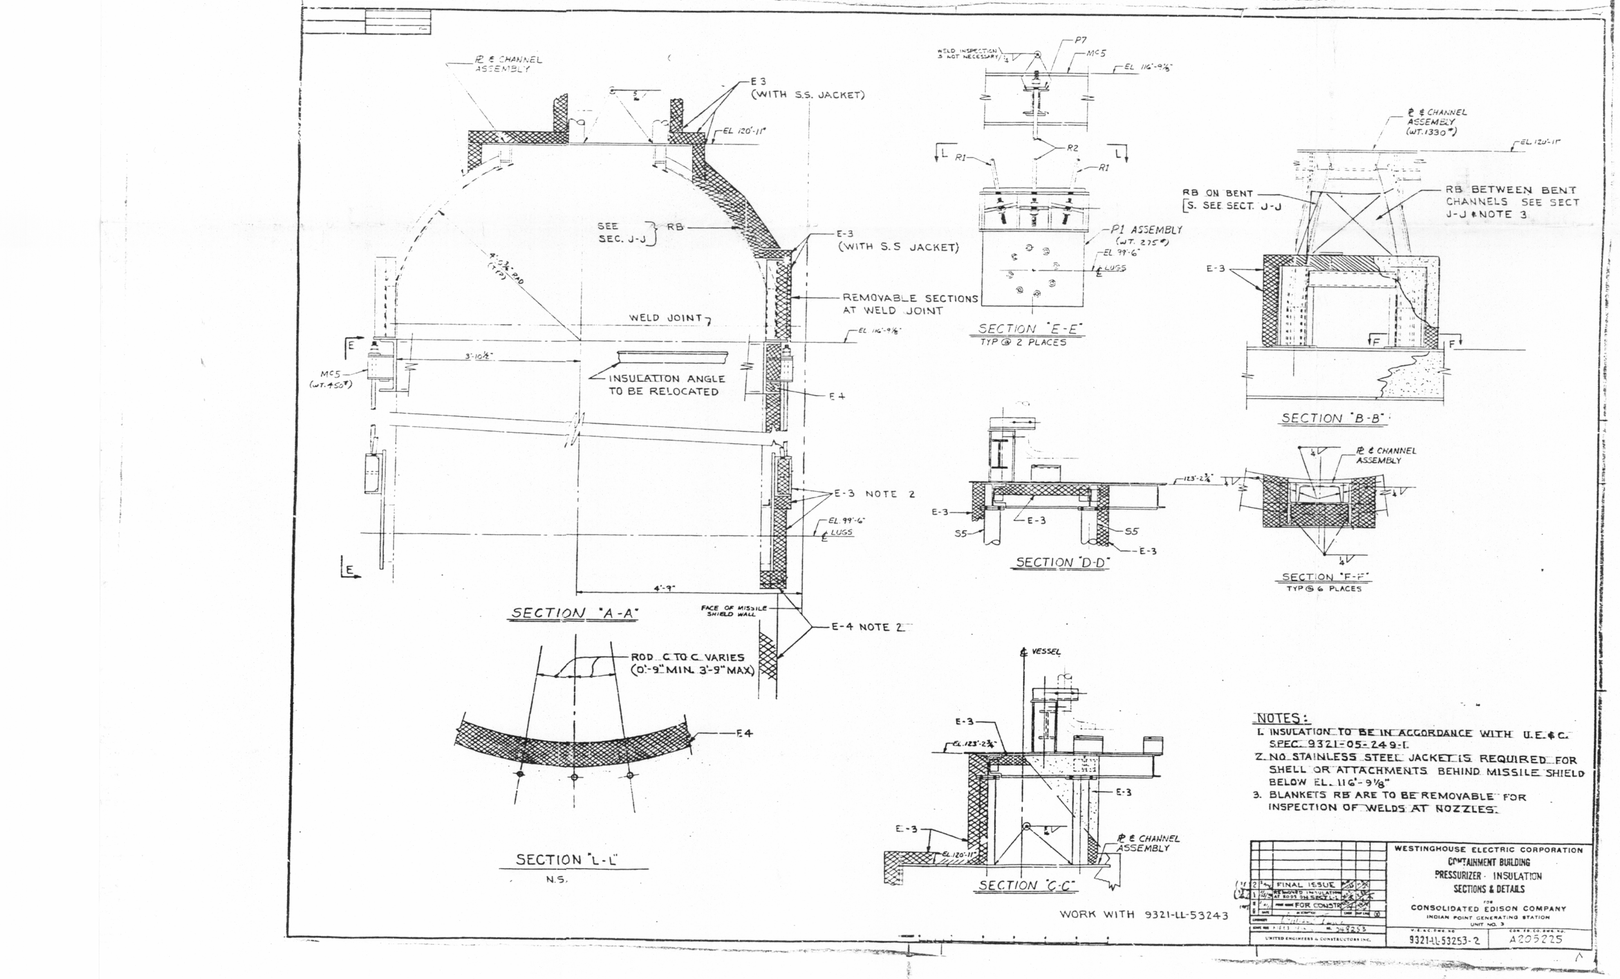

NOTES:
1. INSULATION TO BE IN ACCORDANCE WITH U.E.&C. SPEC. 9321-05-249-1.
2. NO STAINLESS STEEL JACKET IS REQUIRED FOR SHELL OR ATTACHMENTS BEHIND MISSILE SHIELD BELOW EL. 116'-9⅛"
3. BLANKETS RB ARE TO BE REMOVABLE FOR INSPECTION OF WELDS AT NOZZLES.

WORK WITH 9321-LL-53243

1	FINAL ISSUE		
0	FOR CONSTRUCTION		

WESTINGHOUSE ELECTRIC CORPORATION
CONTAINMENT BUILDING
PRESSURIZER INSULATION
SECTIONS & DETAILS
FOR
CONSOLIDATED EDISON COMPANY
INDIAN POINT GENERATING STATION
UNIT NO. 3

UNITED ENGINEERS & CONSTRUCTORS INC.
9321-LL-53253-2
A205225

UNCONTROLLED DRAWING
Copy Date FEB 28 2002
CAUTION — Extended use of this drawing copy may result in inaccuracy due to subsequent changes and drawing updates

Attachment to IPN-02-024
for RR 3-14, Rev. 1

D-1