9321-F-25453

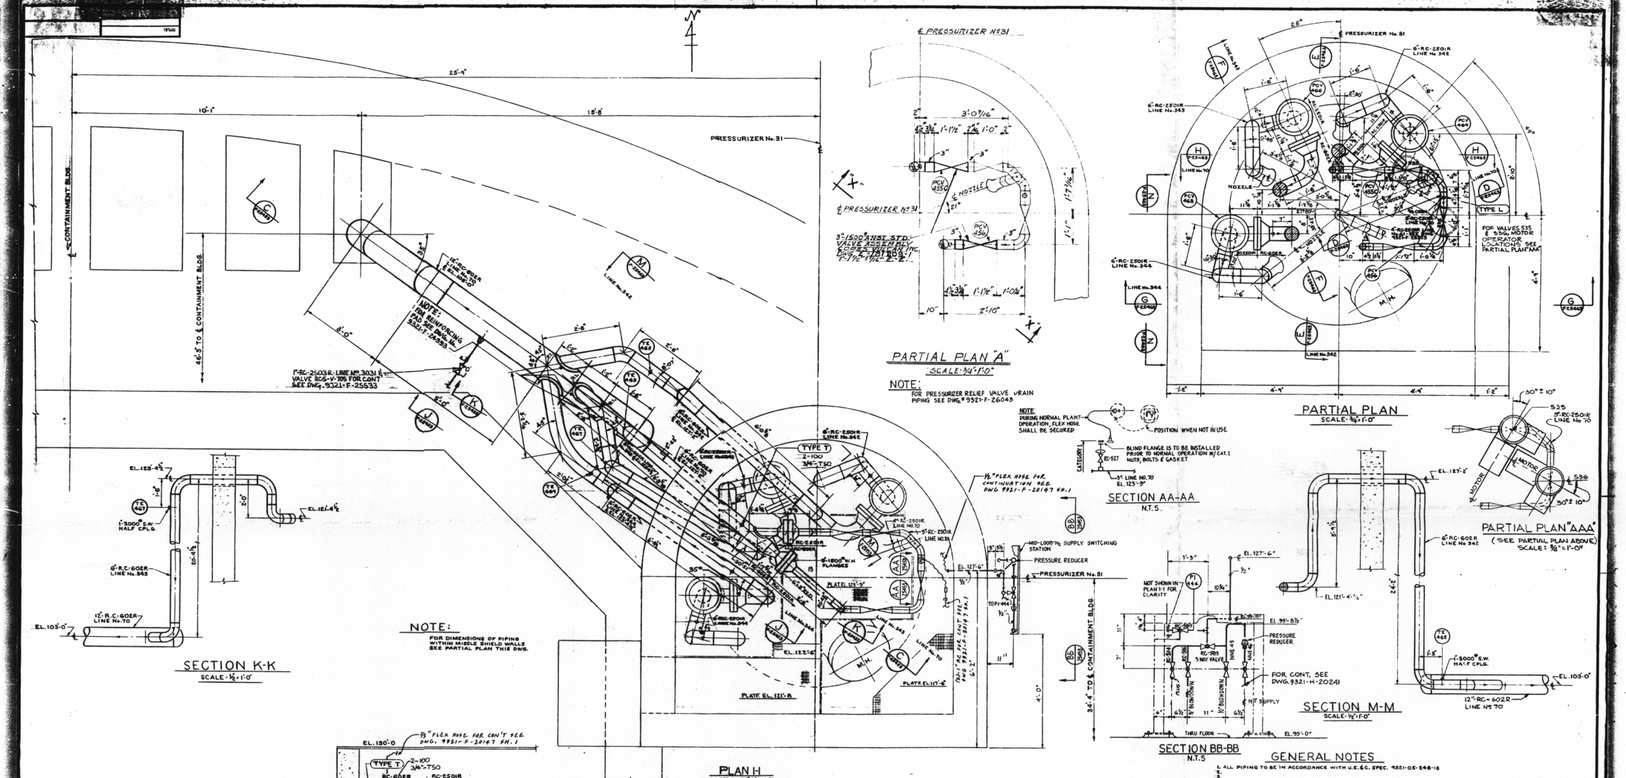

GENERAL NOTES

1. ALL PIPING TO BE IN ACCORDANCE WITH U.E.&C. SPEC. 9321-05-548-16
2.
3.
4. (TYPE) INDICATES VENT OR DRAIN TYPE AS DETAILED ON DWG. 9321-F-25533

FOREIGN PRINTS

(10) U.S.J. (A.G.)
- PRESSURIZER
  - DWG 9421-1016 - ISOLATION VALVES - TAG Nos. 835 & 836
  - DWG 9421-1017 - SAFETY VALVES - TAG Nos. 434, 435 & 436
  - DWG 9421-1019 - RELIEF VALVES - TAG Nos. PCV-455, PCV-456 & PCV-456
  - 9321-NE-25574 - PRESSURIZER, AS-BUILT DIMENSIONS

REFERENCE DWGS.

9321-F-25483 - CONT. BLDG. - PRIMARY COOLANT PRESS. SAFETY RELIEF VALVE PIPING - SHEET No. 2
- F-25033 - CONT. BLDG. - LOCATION OF PIPE SLEEVES - PLAN
- F-25531 - CONTAINMENT - PRIMARY REACTOR COOLANT SYSTEM - SHEET No. 2
- F-25532 - CONTAINMENT - MISC. CRANES & VISIBLE SHIELD WALLS
- F-25533 - CONTAINMENT - MISC. PLATFORMS
- F-25535 - REACTOR HEAD VENT SYSTEM
- F-25536 - CONT. BLDG. - RESIDUAL HEAT REMOVAL SYSTEM
- F-25537 - CONT. BLDG. - PRESSURIZER RELIEF VALVE DRAIN PIPING

UNCONTROLLED DRAWING
Copy Date FEB 28 2002
CAUTION — Extended use of this drawing copy may result in its inaccuracy due to subsequent design changes and drawing updates

THIS DRAWING CONTAINS "CLASS A" ITEMS AS DEFINED BY CORPORATE INSTRUCTION QA-340-1

WESTINGHOUSE ELECTRIC CORPORATION

CONTAINMENT BUILDING
PRIMARY COOLANT PRESSURIZER SAFETY RELIEF VALVE PIPING - SHEET NO. 1
FOR
CONSOLIDATED EDISON COMPANY
INDIAN POINT GENERATING STATION
UNIT NO. 3

U.E.&C. DWG. NO.	CON. ED. CO. DWG. NO.
9321-F-25453-20	A-202108

Attachment to IPN-02-024
for RR 3-14, Rev. 1

D-2