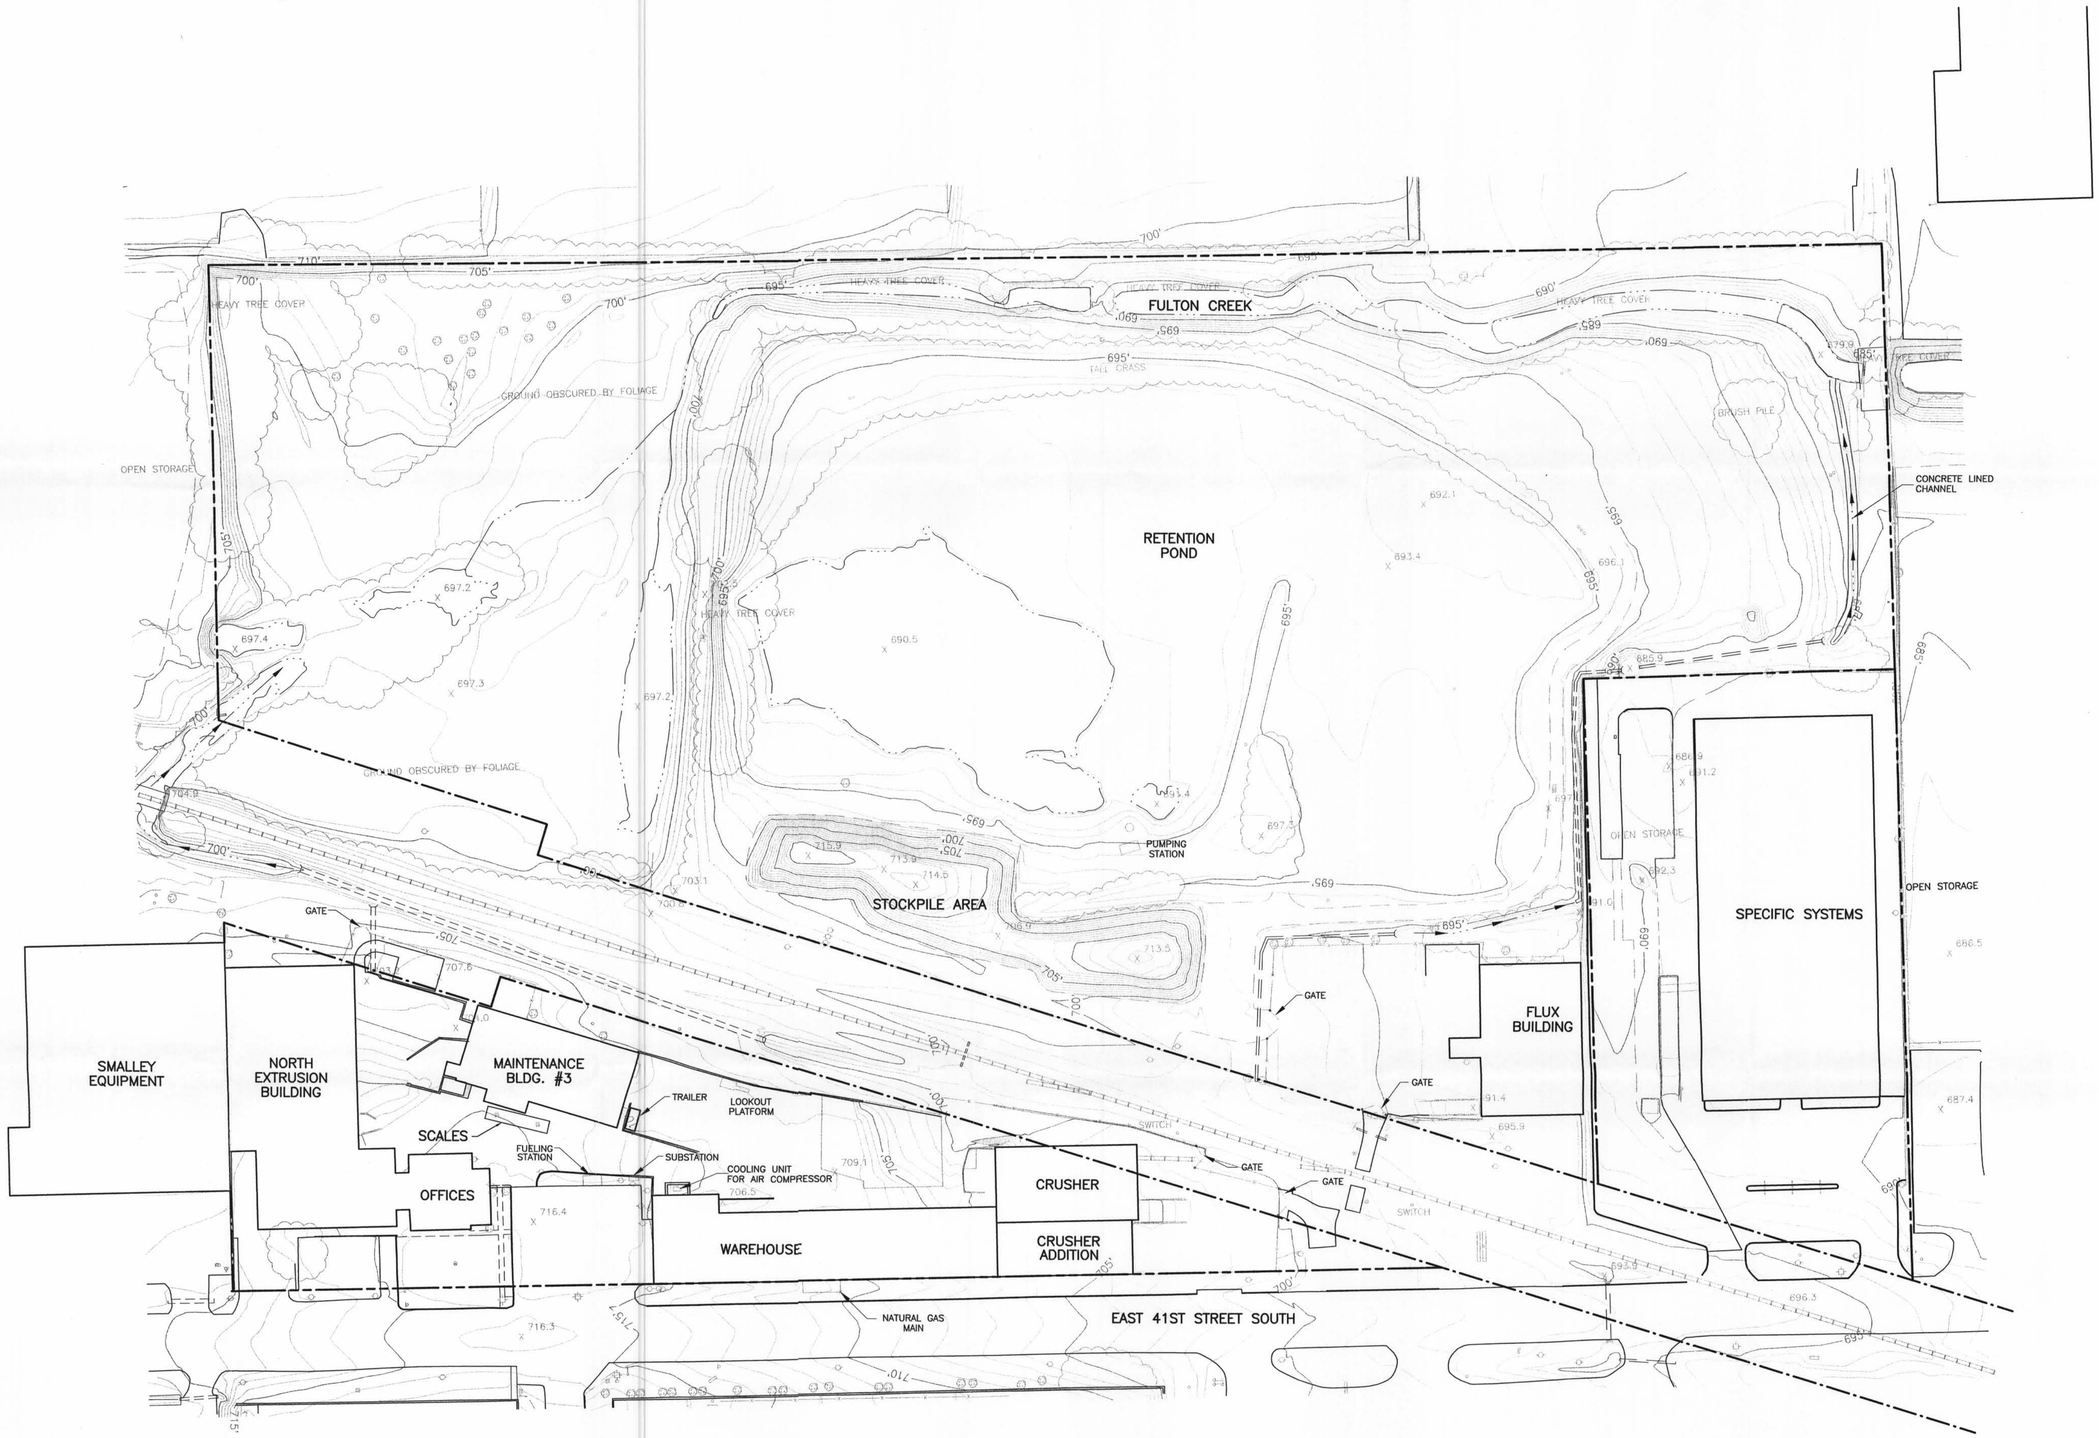

N

LEGEND

- APPROXIMATE PROPERTY LIN
- APPROXIMATE RIGHT-OF-WA
- FENCE
- RAILROAD
- ASPHALT PAVEMENT
- CURB
- PAVED ROAD
- DIRT/GRAVEL ROAD
- SIDEWALK
- CONCRETE/SLAB
- WALL
- TREE LINE
- MISC. STRUCTURE
- GUARD RAIL
- POOLED WATER BODY OR ST
- CHANNELED SURFACE WATER
- CULVERT
- STREET SIGN
- POST
- FIRE HYDRANT
- TREE
- MISC. TANK
- LIGHT POLE
- TRAFFIC SIGNAL POLE
- MANHOLE
- POWER POLE
- CULVERT OUTFALL

SCALE – FEET: 60 0 60 120
SCALE – METERS: 18 0 18 36

REVISION	DATE	DESCRIPTION

FIGURE 3A–2
SITE MAP
FORMER KAISER ALUMINUM
SPECIALTY PRODUCTS FACILITY
TULSA, OKLAHOMA

PREPARED FOR
KAISER ALUMINUM & CHEMICAL CORPORA
BATON ROUGE, LOUISIANA

APPROVED	KRP 5/02
CHECKED	DSB 5/02
DRAWN	GJA 8/22/01
DRAWING NUMBER	5427A434

Earth Sciences Consultants

REFERENCES

1. DIGITAL MAPPING ASSOCIATES, INC.; AUG. 16, 2001
2. THE RIGHT-OF-WAY AND PROPERTY LINES WERE OBTAINED FROM A PLAT PREPARED BY DENTON AND WHITE SURVEYING COMPANY ON FEBRUARY 14, 1964.

J:\Projects\5427\5427a434.dwg Mon May 06 08:49:15 2002 1055CM DEB

D-1