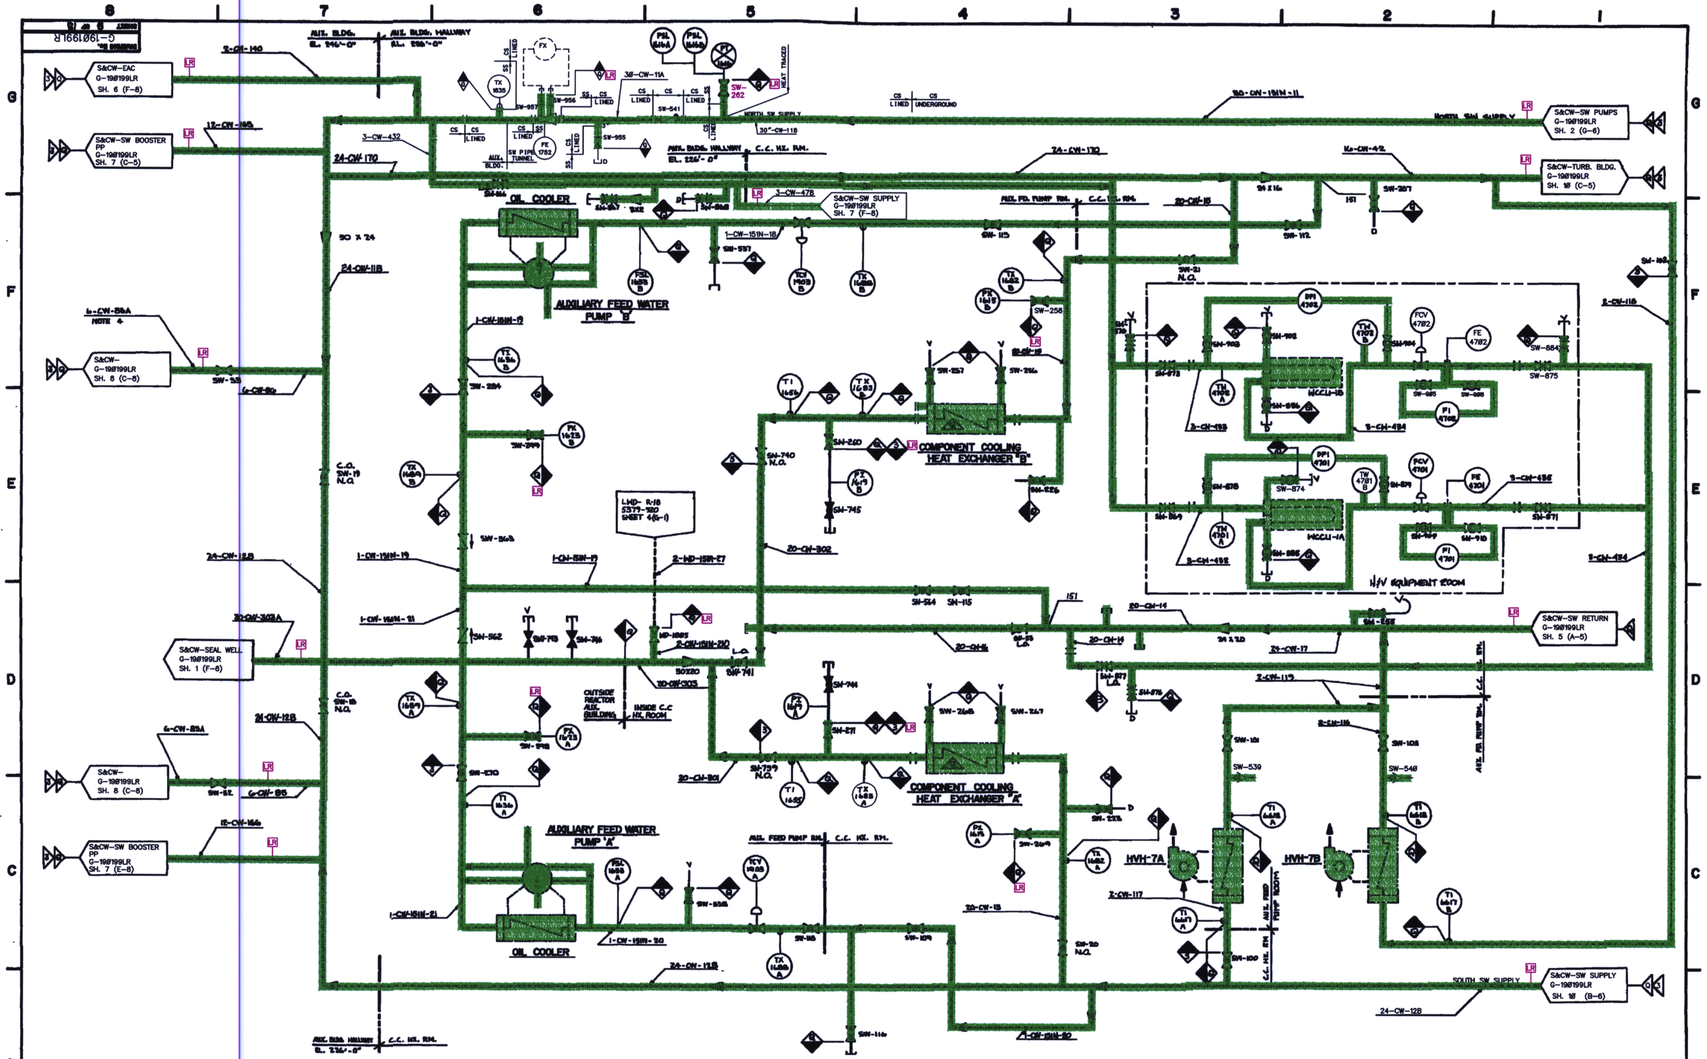

REFERENCE DRAWINGS & CALCULATIONS:

FLOW DIAGRAM LEGEND & SYMBOLS HBR2-7863LR

SERVICE WATER SYSTEM SCREENING CALC. RNP-L/LR-0137

CALC. RNP-L/LR-0121
ATTACHMENT 5
REV. 1
PAGE 9 OF 10

INITIAL ISSUE AS REVISION WTP-SR.

CAROLINA POWER & LIGHT CO.
H.B. ROBINSON S.E. PLANT
UNIT - NO.2 HARTSVILLE, S.C.

TITLE: SERVICE AND COOLING WATER SYSTEM FLOW DIAGRAM

E G-190199LR

SCALE NONE SHEET 9 of 13

..\DOCSOPEN\WENDY_PE\248301_.DGN 06/07/02 10:37:32 AM

D-15