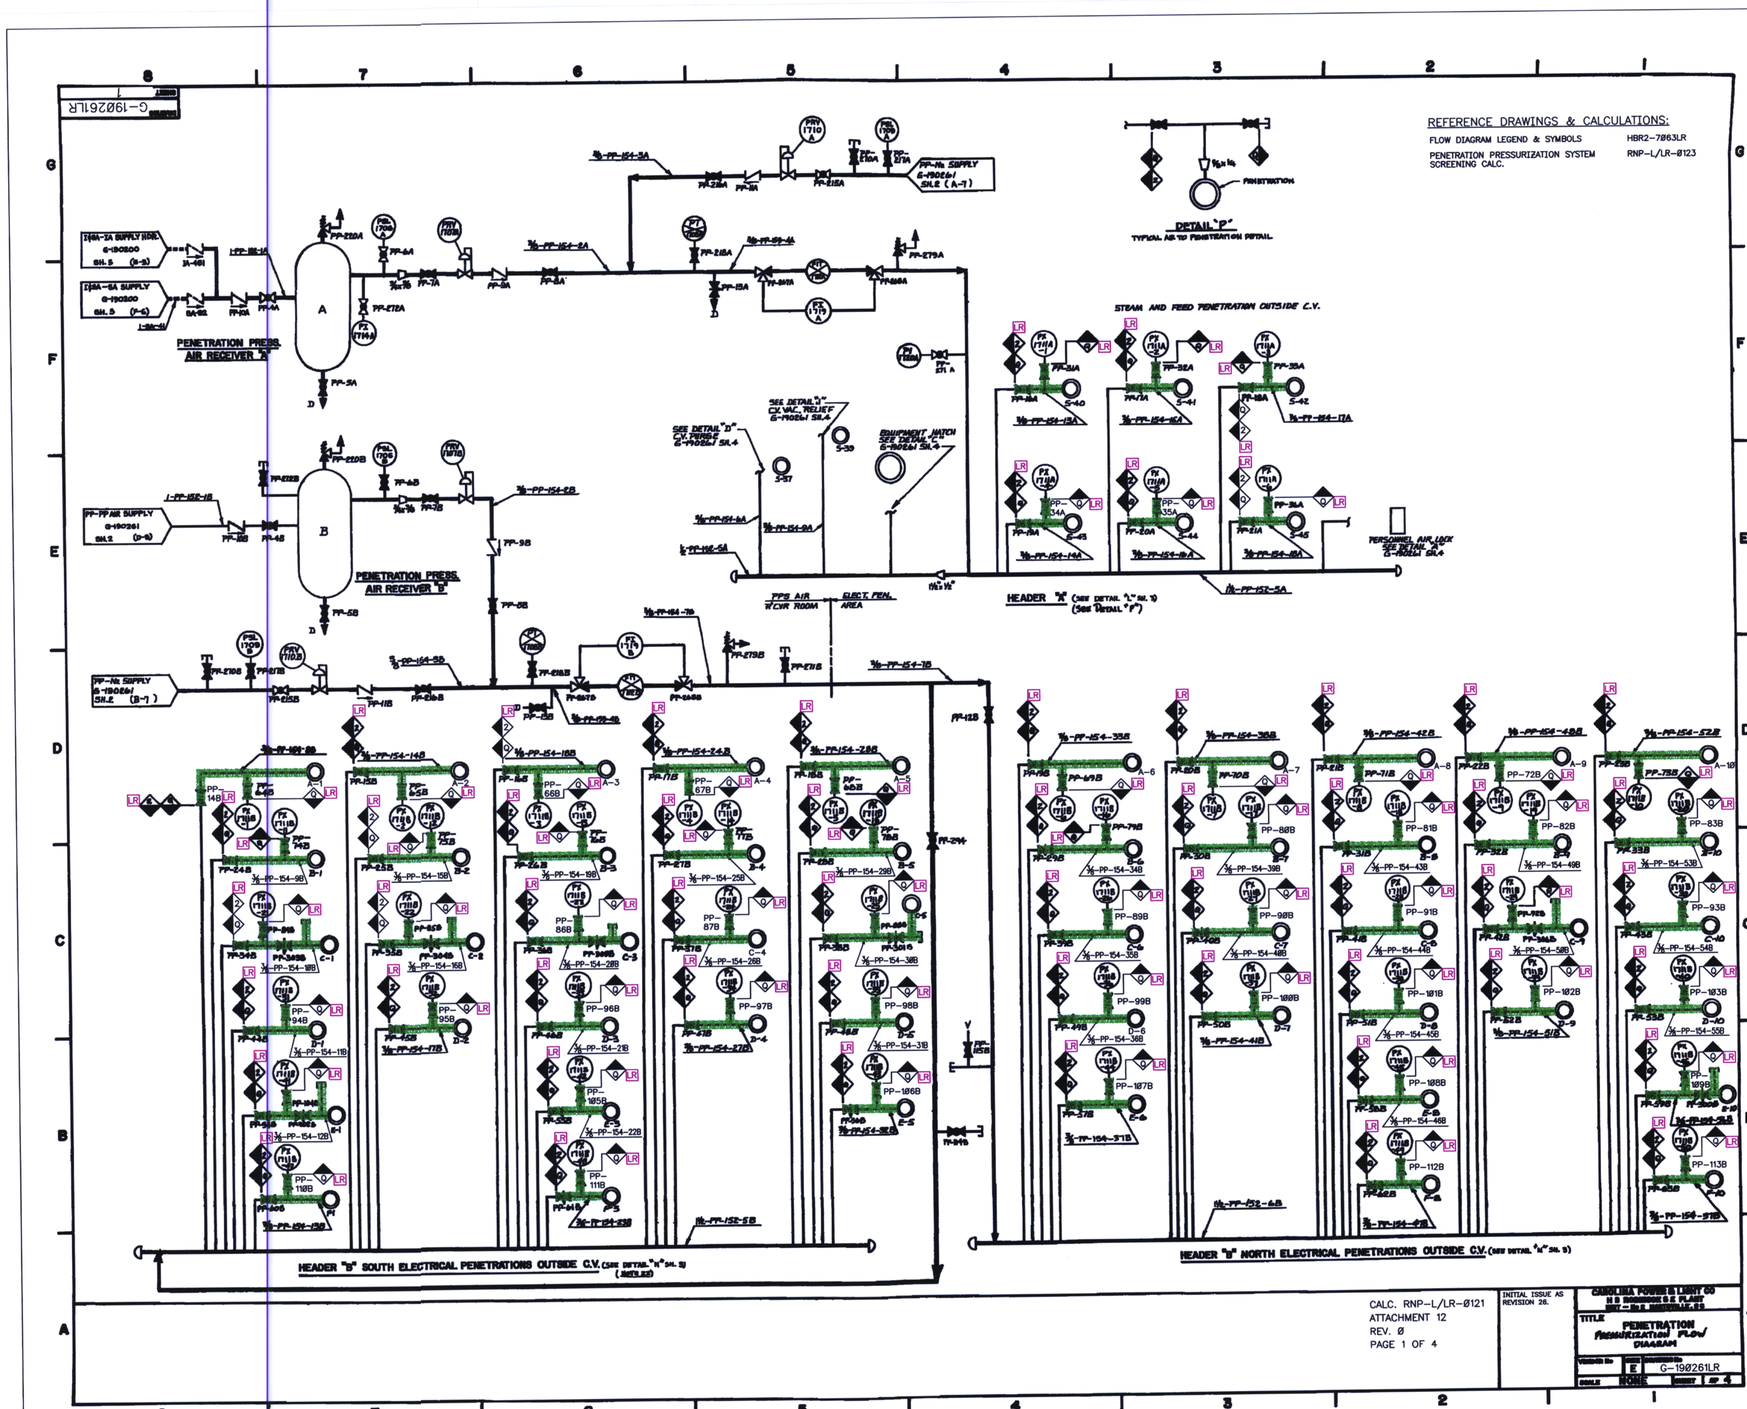
REFERENCE DRAWINGS & CALCULATIONS:
FLOW DIAGRAM LEGEND & SYMBOLS HBR2-7063LR
PENETRATION PRESSURIZATION SYSTEM SCREENING CALC. RNP-L/LR-0123
DETAIL "P"
TYPICAL AIR TO PENETRATION DETAIL
PENETRATION PRESS. AIR RECEIVER "A"
PENETRATION PRESS. AIR RECEIVER "B"
STEAM AND FEED PENETRATION OUTSIDE C.V.
HEADER "A"
HEADER "B" SOUTH ELECTRICAL PENETRATIONS OUTSIDE C.V.
HEADER "B" NORTH ELECTRICAL PENETRATIONS OUTSIDE C.V.
CALC. RNP-L/LR-0121
ATTACHMENT 12
REV. 0
PAGE 1 OF 4
INITIAL ISSUE AS REVISION 26.
CAROLINA POWER & LIGHT CO
TITLE
PENETRATION PRESSURIZATION FLOW DIAGRAM
E
G-190261LR
NONE
1 OF 4

D-30