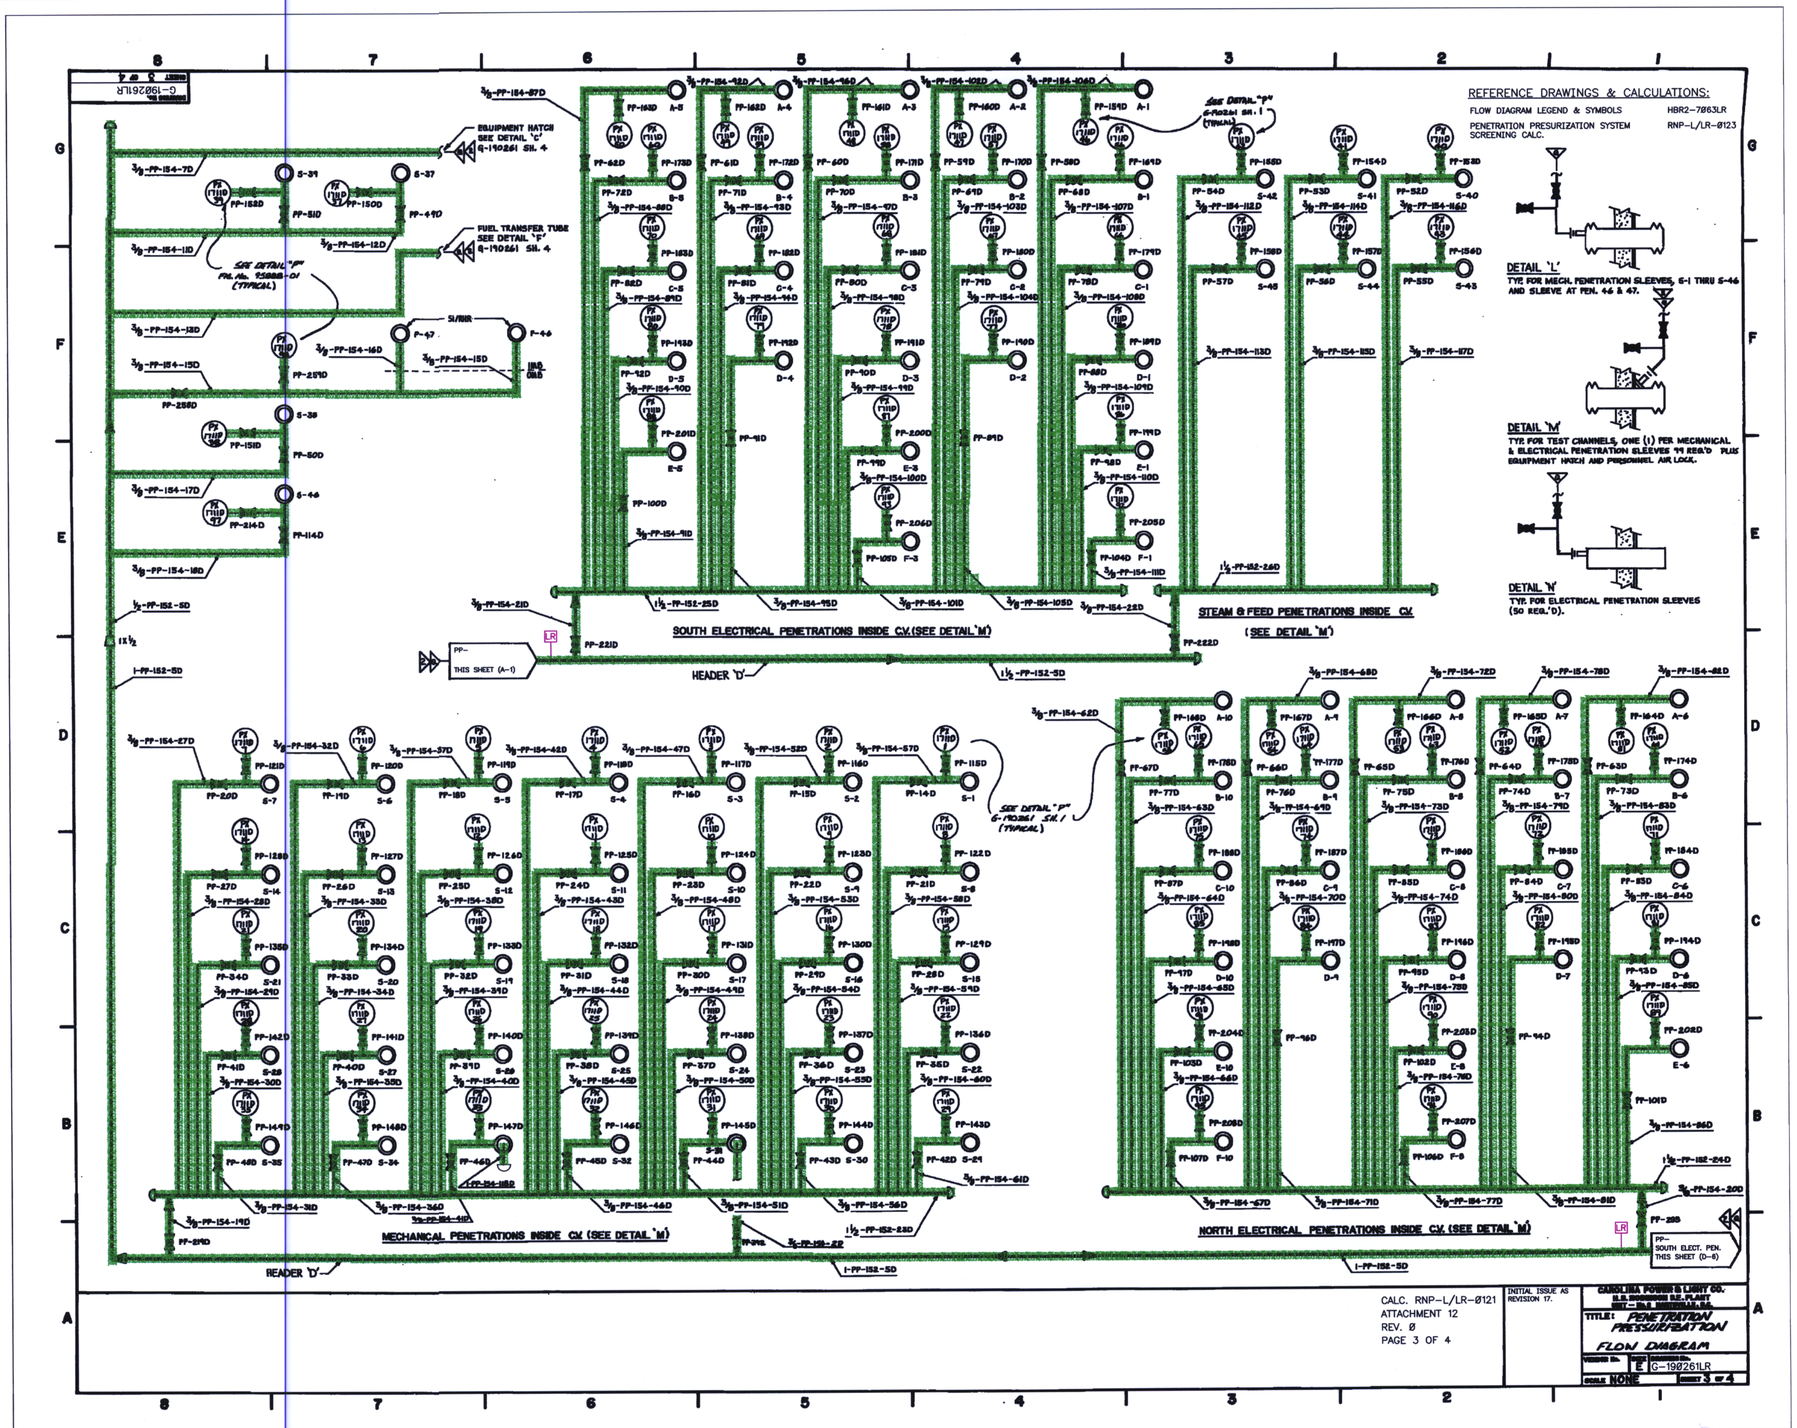
REFERENCE DRAWINGS & CALCULATIONS:
FLOW DIAGRAM LEGEND & SYMBOLS HBR2-7063LR
PENETRATION PRESURIZATION SYSTEM SCREENING CALC. RNP-L/LR-0123
DETAIL 'L'
TYP. FOR MECH. PENETRATION SLEEVES, S-1 THRU S-46 AND SLEEVE AT PEN. 46 & 47.
DETAIL 'M'
TYP. FOR TEST CHANNELS, ONE (1) PER MECHANICAL & ELECTRICAL PENETRATION SLEEVES 99 REQ'D PLUS EQUIPMENT HATCH AND PERSONNEL AIR LOCK.
DETAIL 'N'
TYP. FOR ELECTRICAL PENETRATION SLEEVES (50 REQ.'D).
EQUIPMENT HATCH SEE DETAIL 'C' G-190261 SH. 4
FUEL TRANSFER TUBE SEE DETAIL 'F' G-190261 SH. 4
SEE DETAIL "P" G-190261 SH. 1 (TYPICAL)
SOUTH ELECTRICAL PENETRATIONS INSIDE C.V. (SEE DETAIL 'M')
STEAM & FEED PENETRATIONS INSIDE C.V. (SEE DETAIL 'M')
HEADER 'D'
PP- THIS SHEET (A-1)
MECHANICAL PENETRATIONS INSIDE C.V. (SEE DETAIL 'M')
NORTH ELECTRICAL PENETRATIONS INSIDE C.V. (SEE DETAIL 'M')
PP- SOUTH ELECT. PEN. THIS SHEET (D-6)
CALC. RNP-L/LR-0121
ATTACHMENT 12
REV. 0
PAGE 3 OF 4
INITIAL ISSUE AS REVISION 17.
CAROLINA POWER & LIGHT CO.
TITLE: PENETRATION PRESSURIZATION FLOW DIAGRAM
E G-190261LR
SCALE NONE
SHEET 3 OF 4

D-32