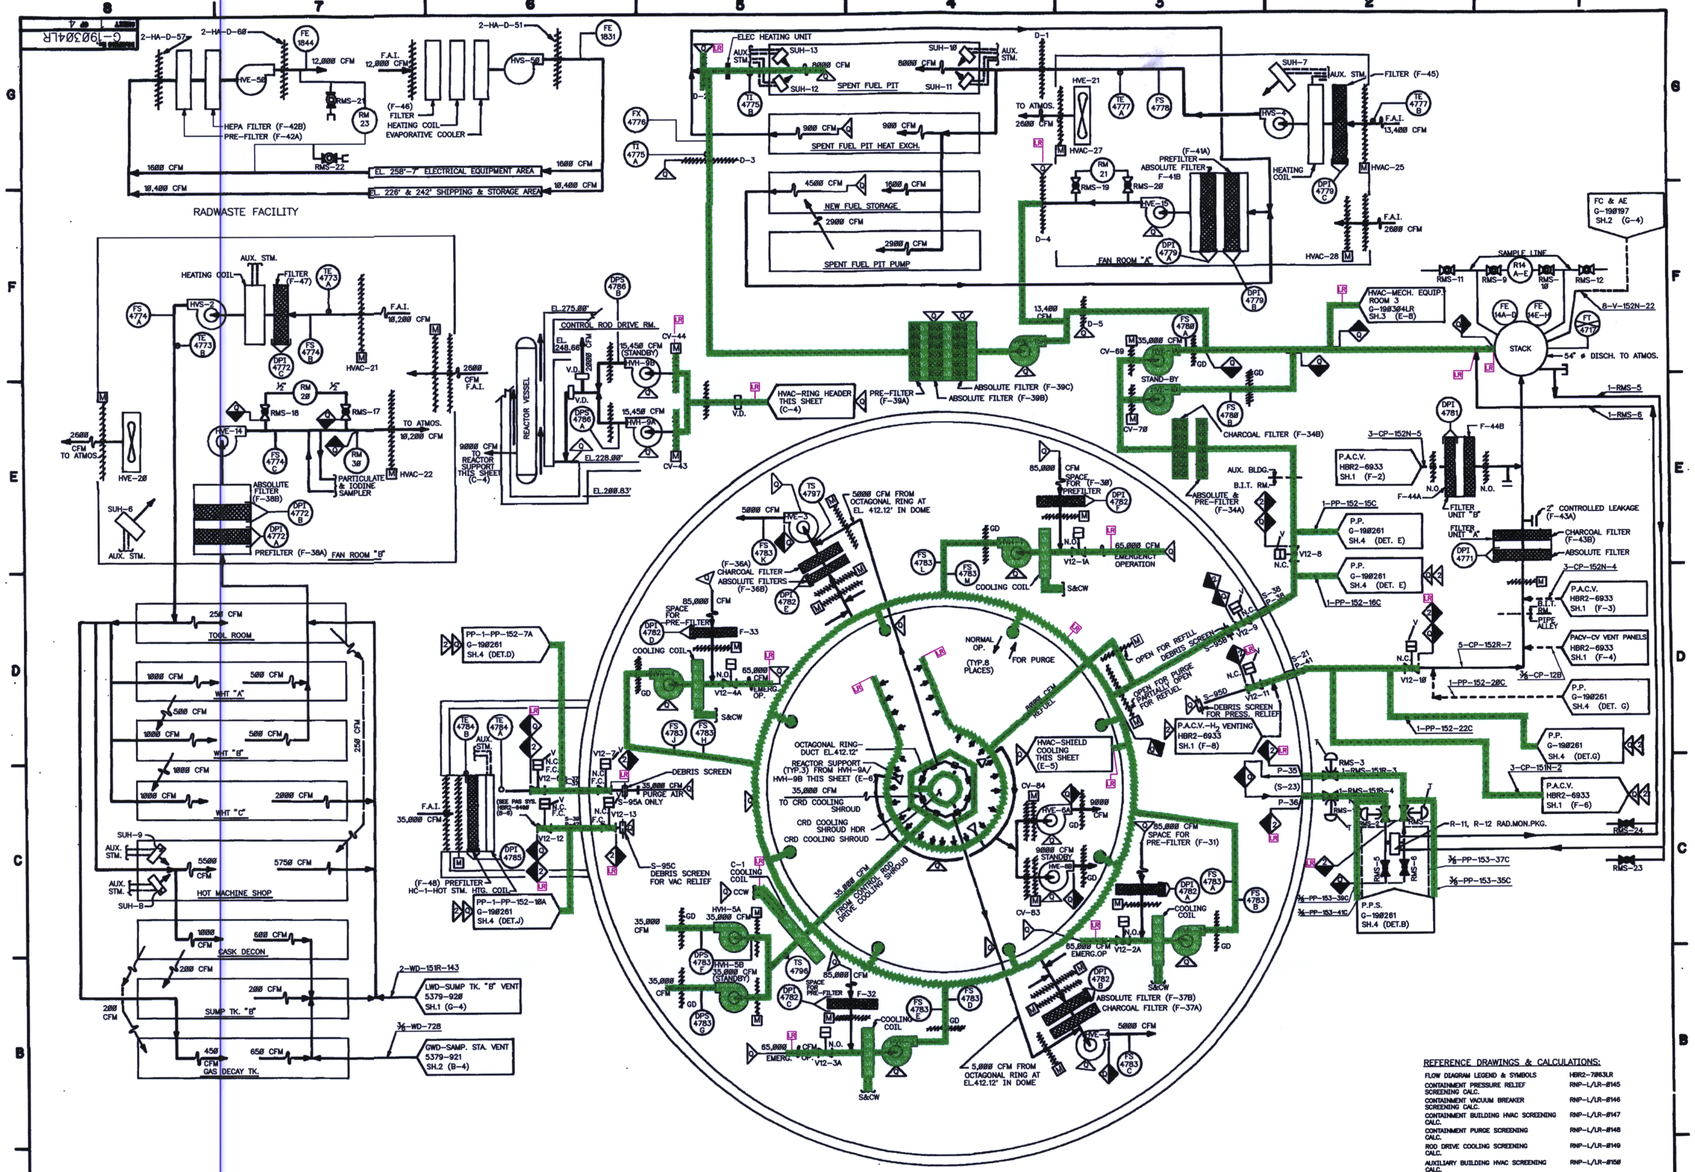

REFERENCE DRAWINGS & CALCULATIONS:

FLOW DIAGRAM LEGEND & SYMBOLS	HBR2-190XLR
CONTAINMENT PRESSURE RELIEF SCREENING CALC.	RNP-L/LR-#145
CONTAINMENT VACUUM BREAKER SCREENING CALC.	RNP-L/LR-#146
CONTAINMENT BUILDING HVAC SCREENING CALC.	RNP-L/LR-#147
CONTAINMENT PURGE SCREENING CALC.	RNP-L/LR-#148
ROD DRIVE COOLING SCREENING CALC.	RNP-L/LR-#149
AUXILIARY BUILDING HVAC SCREENING CALC.	RNP-L/LR-#150
FUEL HANDLING BUILDING HVAC SCREENING CALC.	RNP-L/LR-#152

CALC. RNP-L/LR-#121
ATTACHMENT 14
REV. 2
PAGE 1 OF 4

INITIAL ISSUE AS REVISION 43.

CAROLINA POWER & LIGHT CO.
H.B. ROBINSON S.E. PLANT
UNIT NO.2 HARTSVILLE, S.C.

HVAC – TURB, FUEL, AUX, REACTOR & RADWASTE BUILDING

G-190364LR

SCALE NONE SHEET 1 OF 4

\DOCSOPEN\WENDY_PE\231S01_DGN 06/07/02 12:21:24 PM

D-35