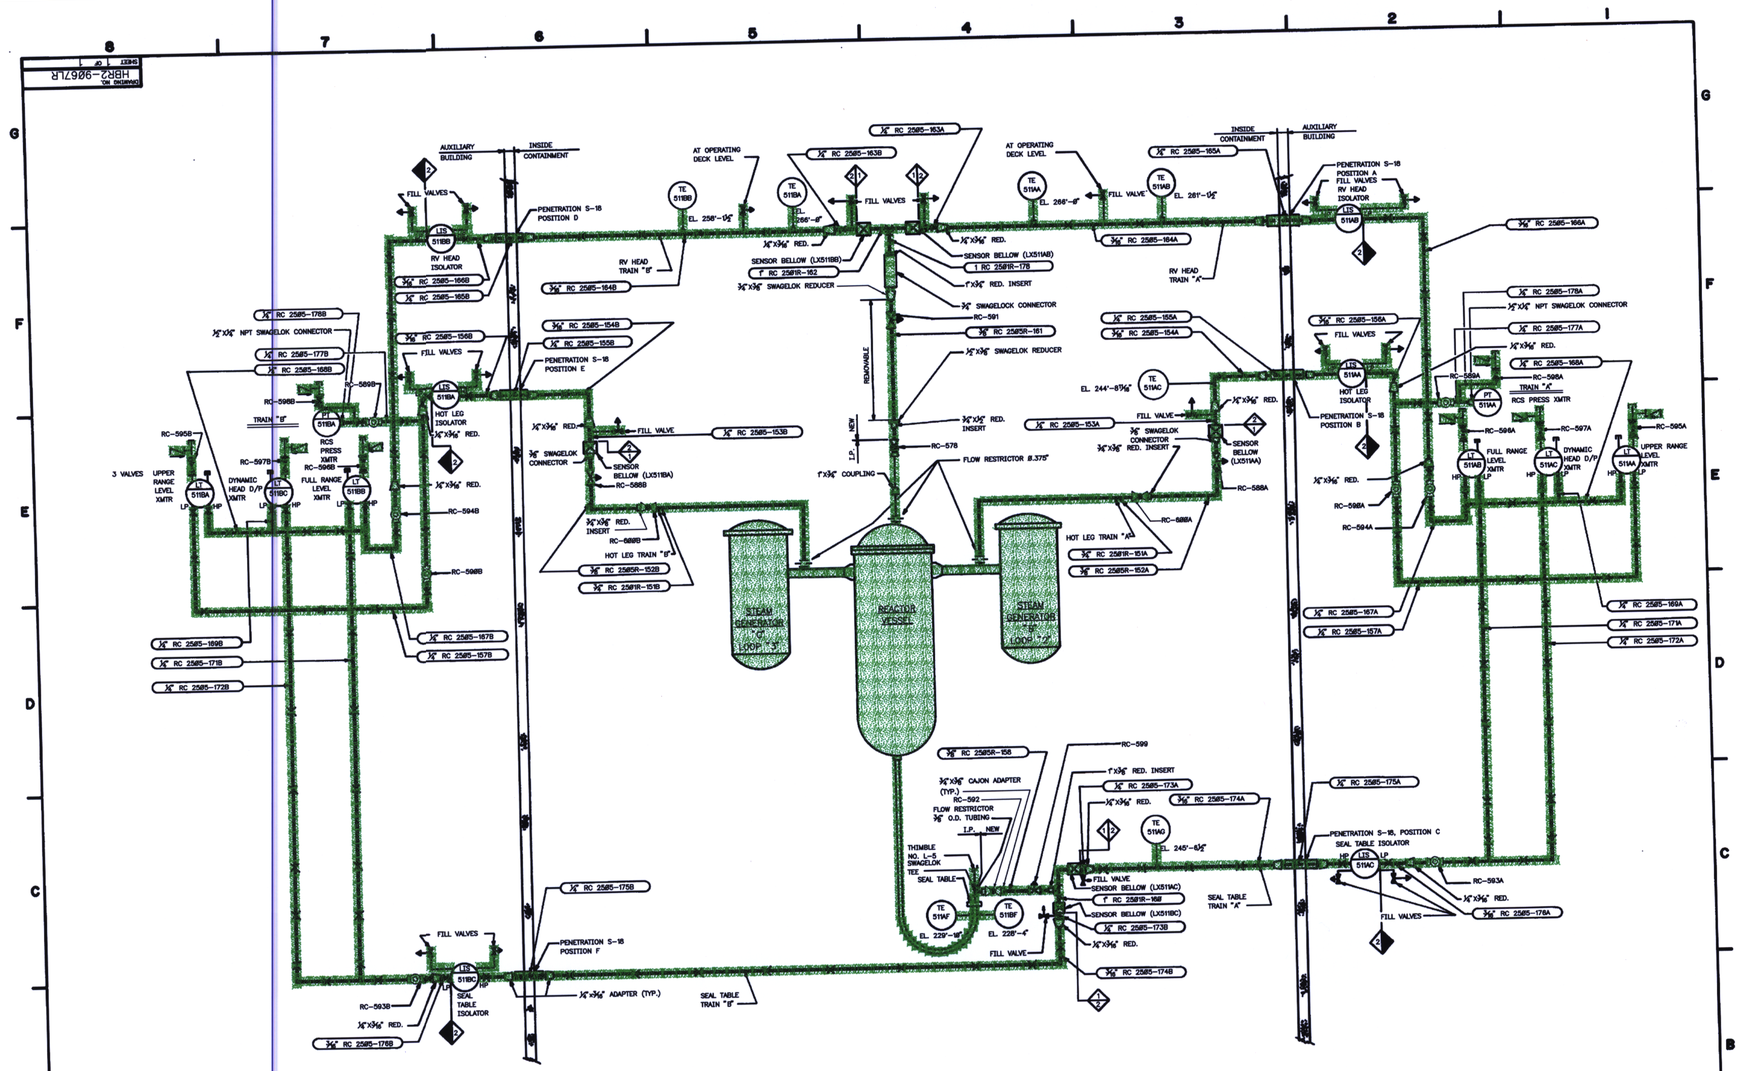

REFERENCE DRAWINGS & CALCULATIONS:

FLOW DIAGRAM LEGEND & SYMBOLS	HBR2-7063LR
RVLIS SCREENING CALC.	RNP-L/LR-0153

CALC. RNP-L/LR-0121
ATTACHMENT 29
REV. 0
PAGE 1 OF 1

INITIAL ISSUE AS REVISION 7.

REPRODUCED FROM SARGENT & LUNDY DRAWING M-1897 REVISION 0 DATED 11-22-84

CAROLINA POWER & LIGHT CO.
H. B. ROBINSON S.E. PLANT
UNIT - NO. 2 HARTSVILLE, S.C.

TITLE: REACTOR VESSEL LEVEL INDICATOR SWITCHES FLOW DIAGRAM

VENDOR NO. | SIZE G | DRAWING NO. HBR2-9067LR

SCALE NONE | SHEET 1 OF 1

D-63

...\DOCSOPEN\WENDY_PE\23T201__.DGN 06/07/02 09:06:05 AM