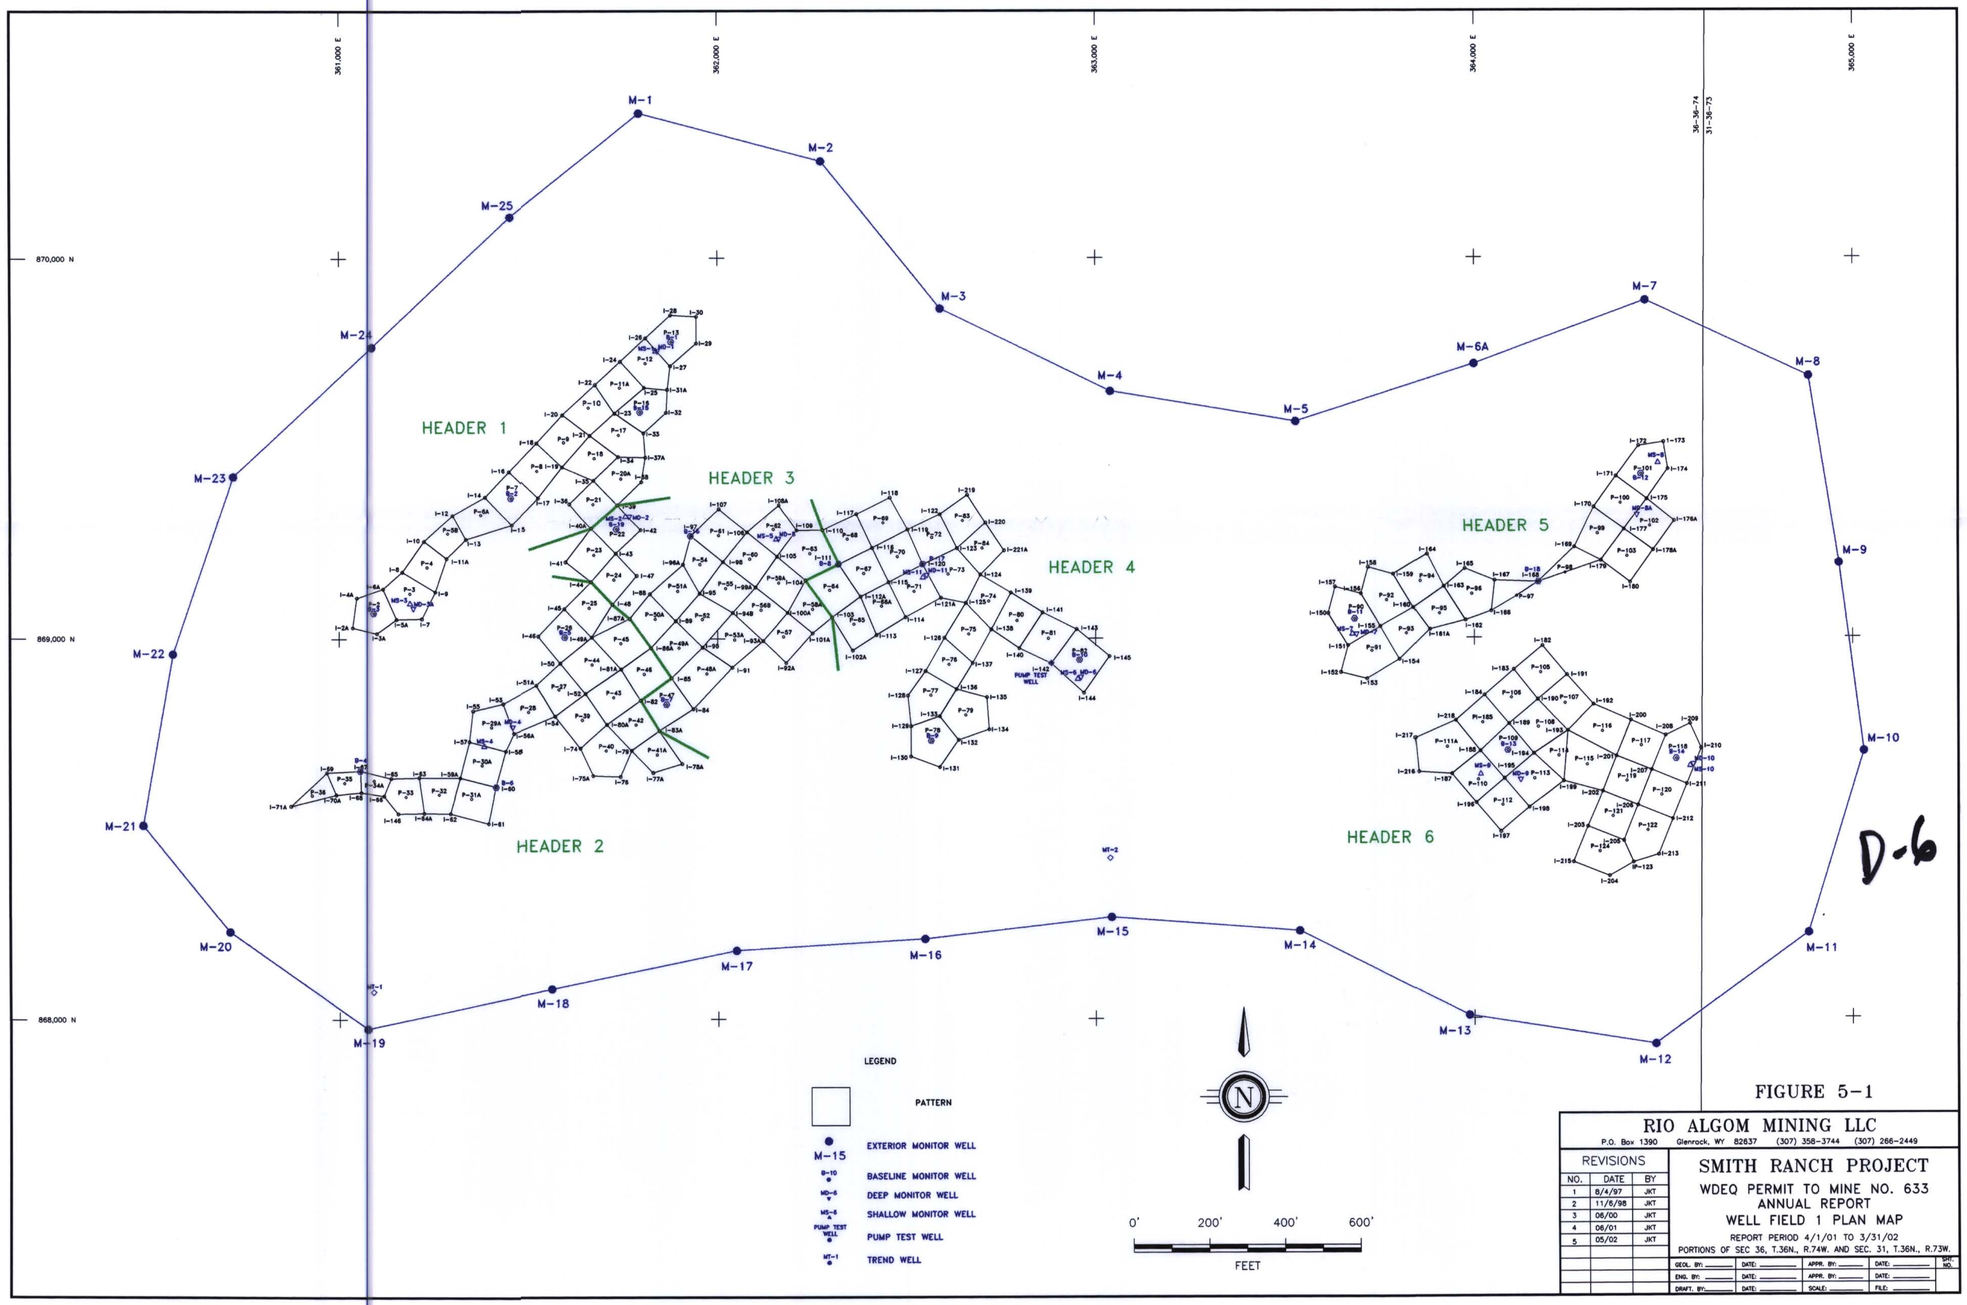

FIGURE 5-1

RIO ALGOM MINING LLC
P.O. Box 1390 Glenrock, WY 82637 (307) 358-3744 (307) 266-2449

REVISIONS

NO.	DATE	BY
1	8/4/97	JKT
2	11/5/98	JKT
3	06/00	JKT
4	06/01	JKT
5	05/02	JKT

SMITH RANCH PROJECT
WDEQ PERMIT TO MINE NO. 633
ANNUAL REPORT
WELL FIELD 1 PLAN MAP
REPORT PERIOD 4/1/01 TO 3/31/02
PORTIONS OF SEC 36, T.36N., R.74W. AND SEC. 31, T.36N., R.73W.

GEOL. BY: DATE: APPR. BY: DATE:
ENG. BY: DATE: APPR. BY: DATE:
DRAFT. BY: DATE: SCALE: FILE:
DWG. NO.