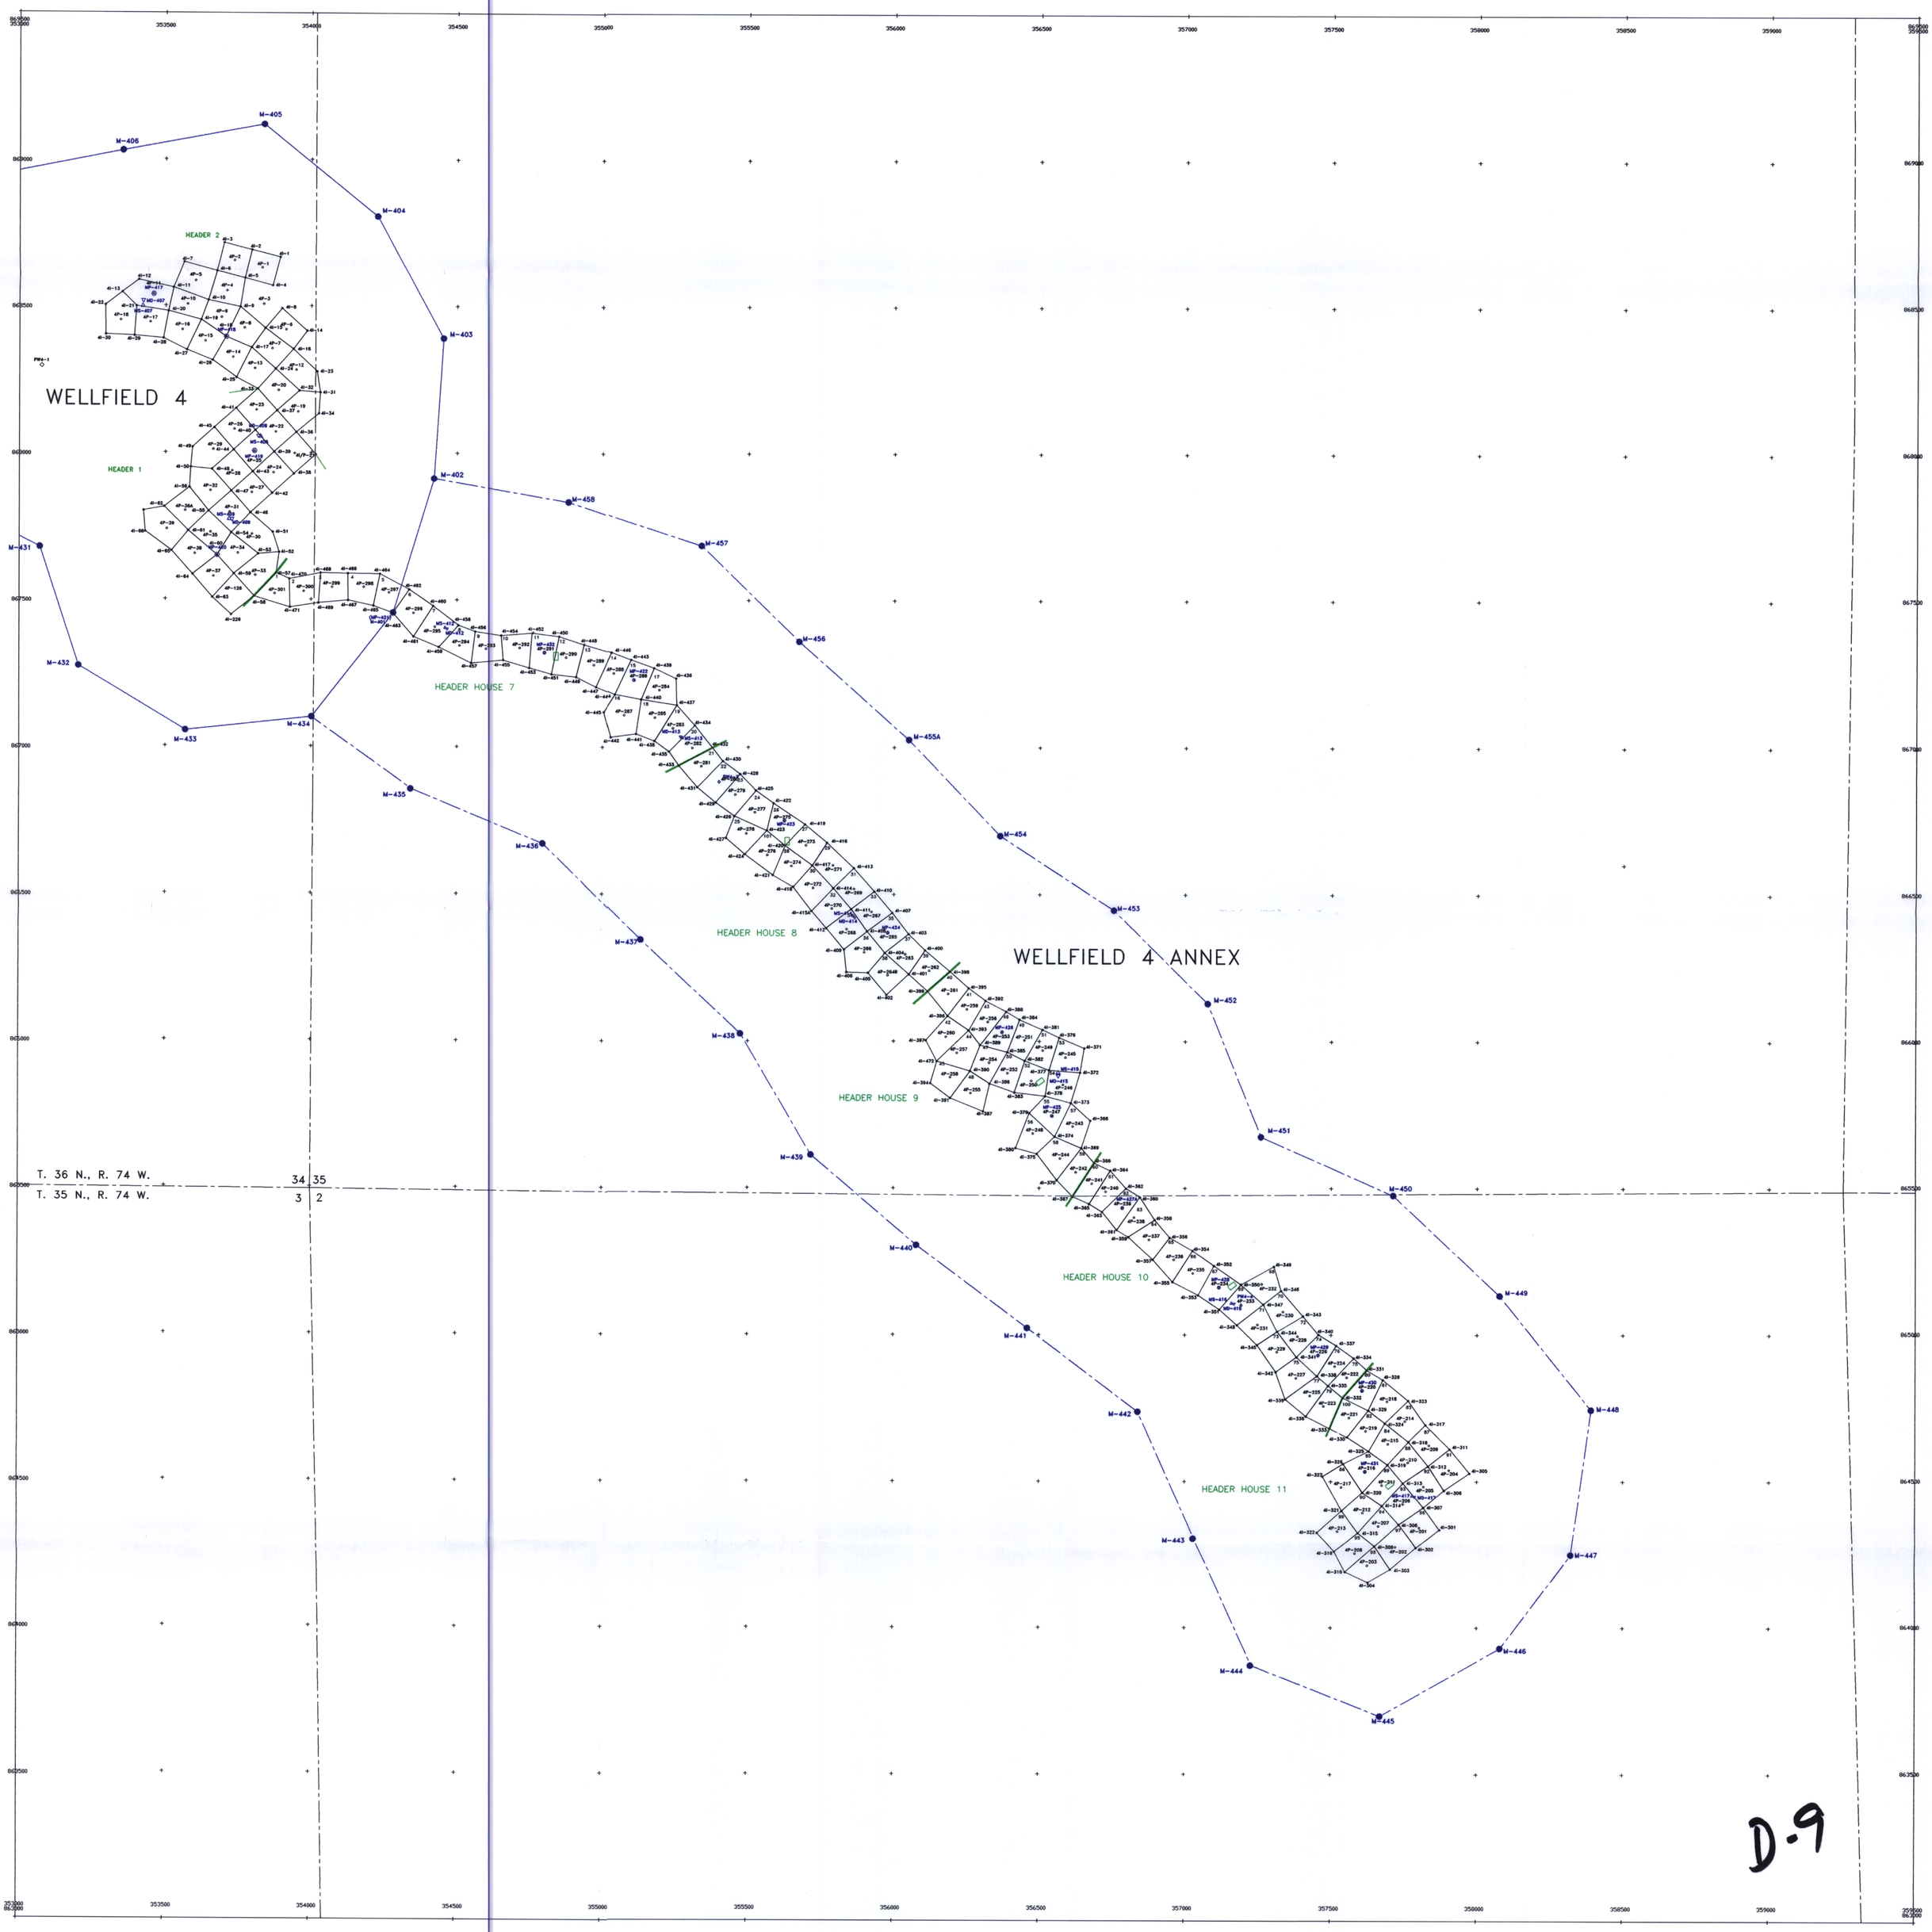

LEGEND

- M-449 ● EXTERIOR MONITOR WELL
- MP-428 ○ BASELINE MONITOR WELL
- MD-416 ▽ DEEP MONITOR WELL
- MS-416 △ SHALLOW MONITOR WELL
- PW4-4 ◇ PUMP TEST WELL
- PATTERN

0' 300'

FIGURE 5-4

RIO ALGOM MINING LLC
P.O. Box 1390 Glenrock, WY 82637 (307) 358-3744 (307) 266-2449

SMITH RANCH PROJECT
WDEQ PERMIT TO MINE NO. 633
ANNUAL REPORT
WELLFIELD 4 ANNEX
REPORT PERIOD 4/1/01 TO 3/31/02
SECTIONS 34 & 35-3674
SECTIONS 2 & 3-3574

REVISIONS		
NO.	DATE	BY
1	06/00	JKT
2	06/01	JKT
3	05/02	JKT

GEOL. BY: ____ DATE: ____ APPR. BY: ____ DATE: ____
ENG. BY: ____ DATE: ____ APPR. BY: ____ DATE: ____
DRAFT. BY: JKT DATE: 6/99 SCALE: As Shown FILE: ____