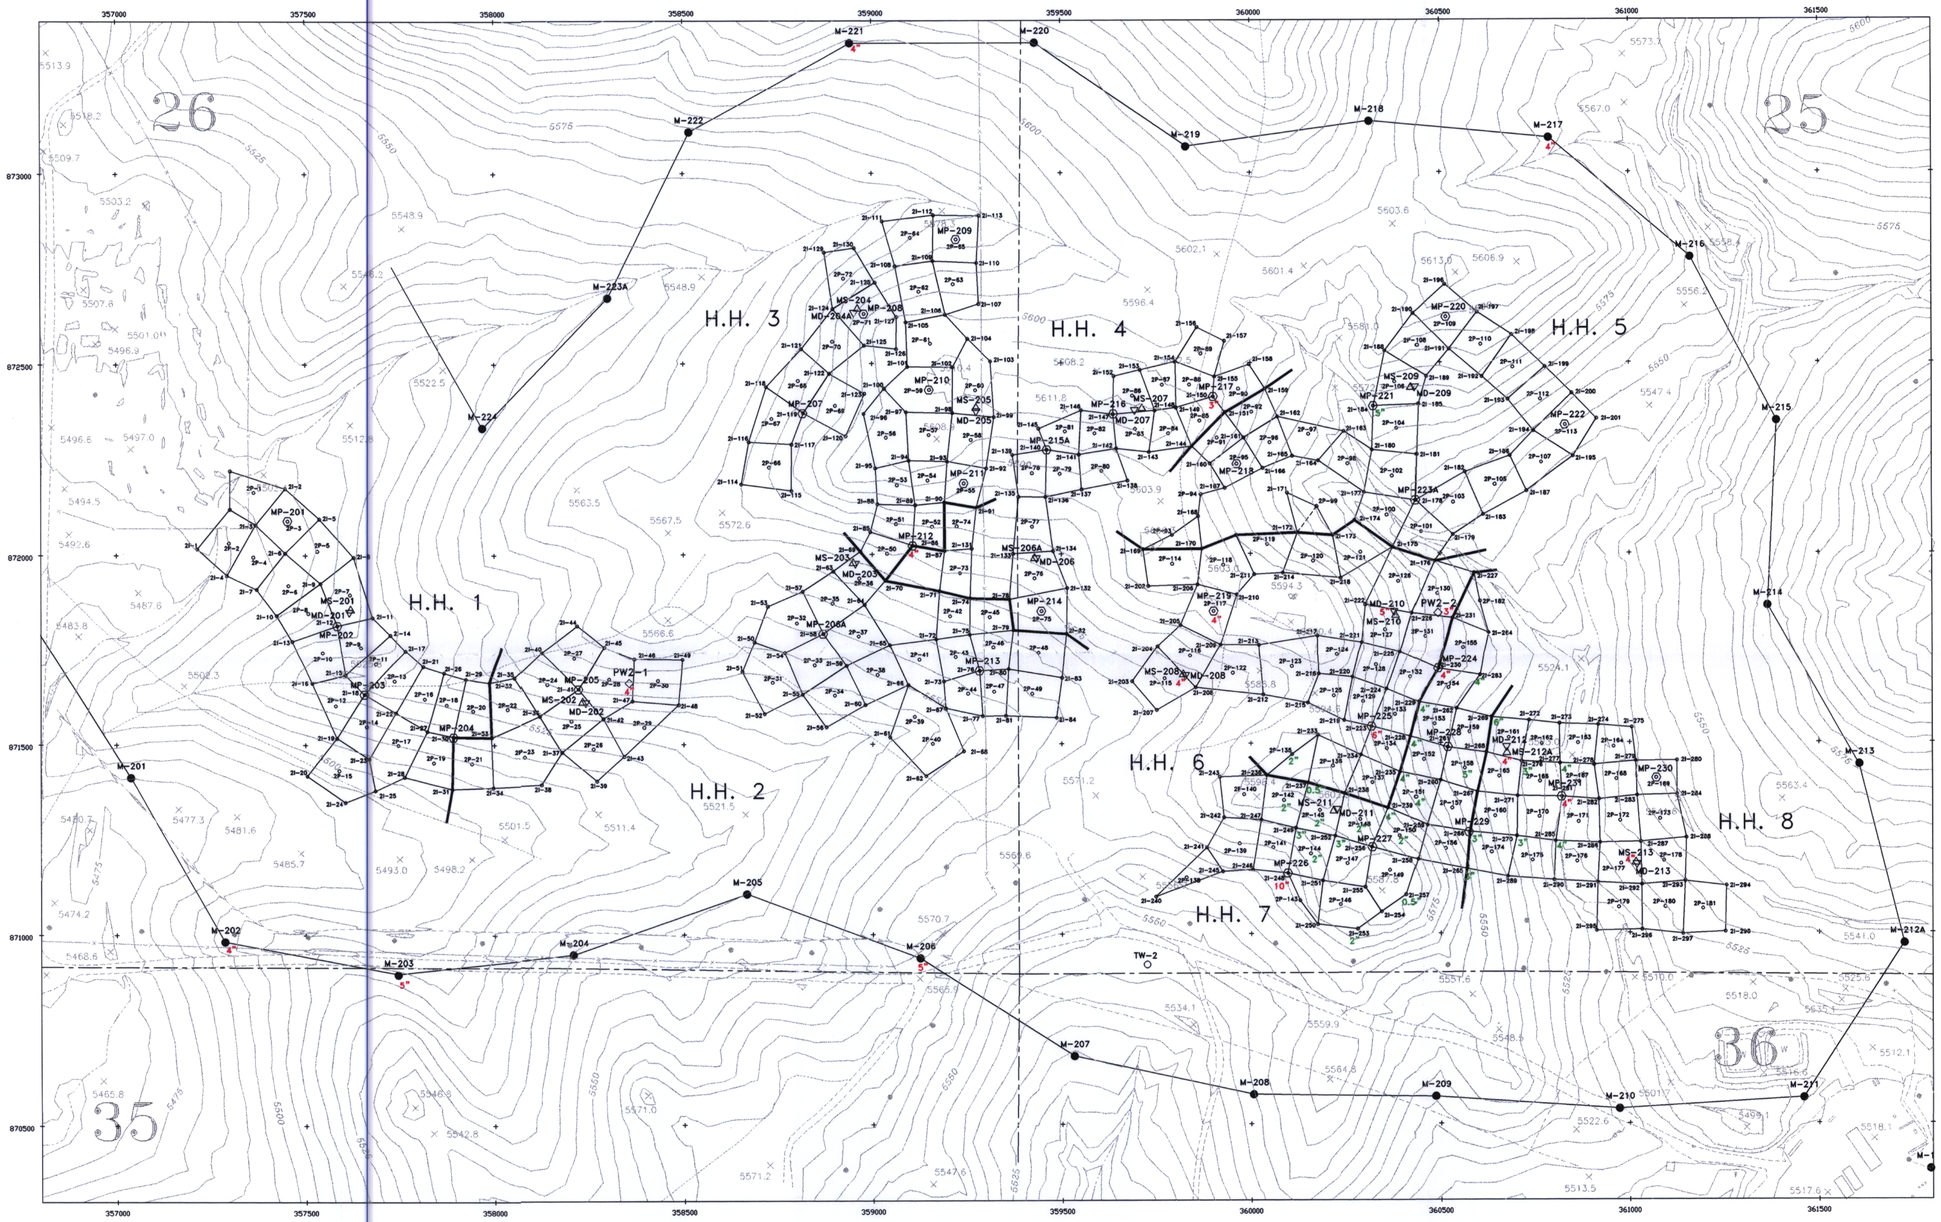

LEGEND

M-449 ●	EXTERIOR MONITOR WELL
MP-428 ○	BASELINE MONITOR WELL
MD-416 ▽	DEEP MONITOR WELL
MS-416 △	SHALLOW MONITOR WELL
PW4-4 ◇	PUMP TEST WELL

6 INCHES OF TOPSOIL

6 INCHES OF TOPSOIL – PICTURED AREA

N

0' 200' 400'

D-10

FIGURE 6

RIO ALGOM MINING LLC

P.O. Box 1390 Glenrock, WY 82637 (307) 358-3744 (307) 266-2449

REVISIONS		
NO.	DATE	BY
	5/15/02	KJT

SMITH RANCH PROJECT

WDEQ PERMIT TO MINE NO. 633

WELLFIELD 2

TOPSOIL DEPTHS

REPORT PERIOD 4/1/01 TO 3/31/02

PORTIONS OF SECTIONS 25, 26, 35, 36

T.36N., R.74W., 6th P.M.

DES. BY: DATE: APPR. BY: DATE:

ENG. BY: DATE: APPR. BY: DATE:

DRAFT. BY: DATE: SCALE: FILE: