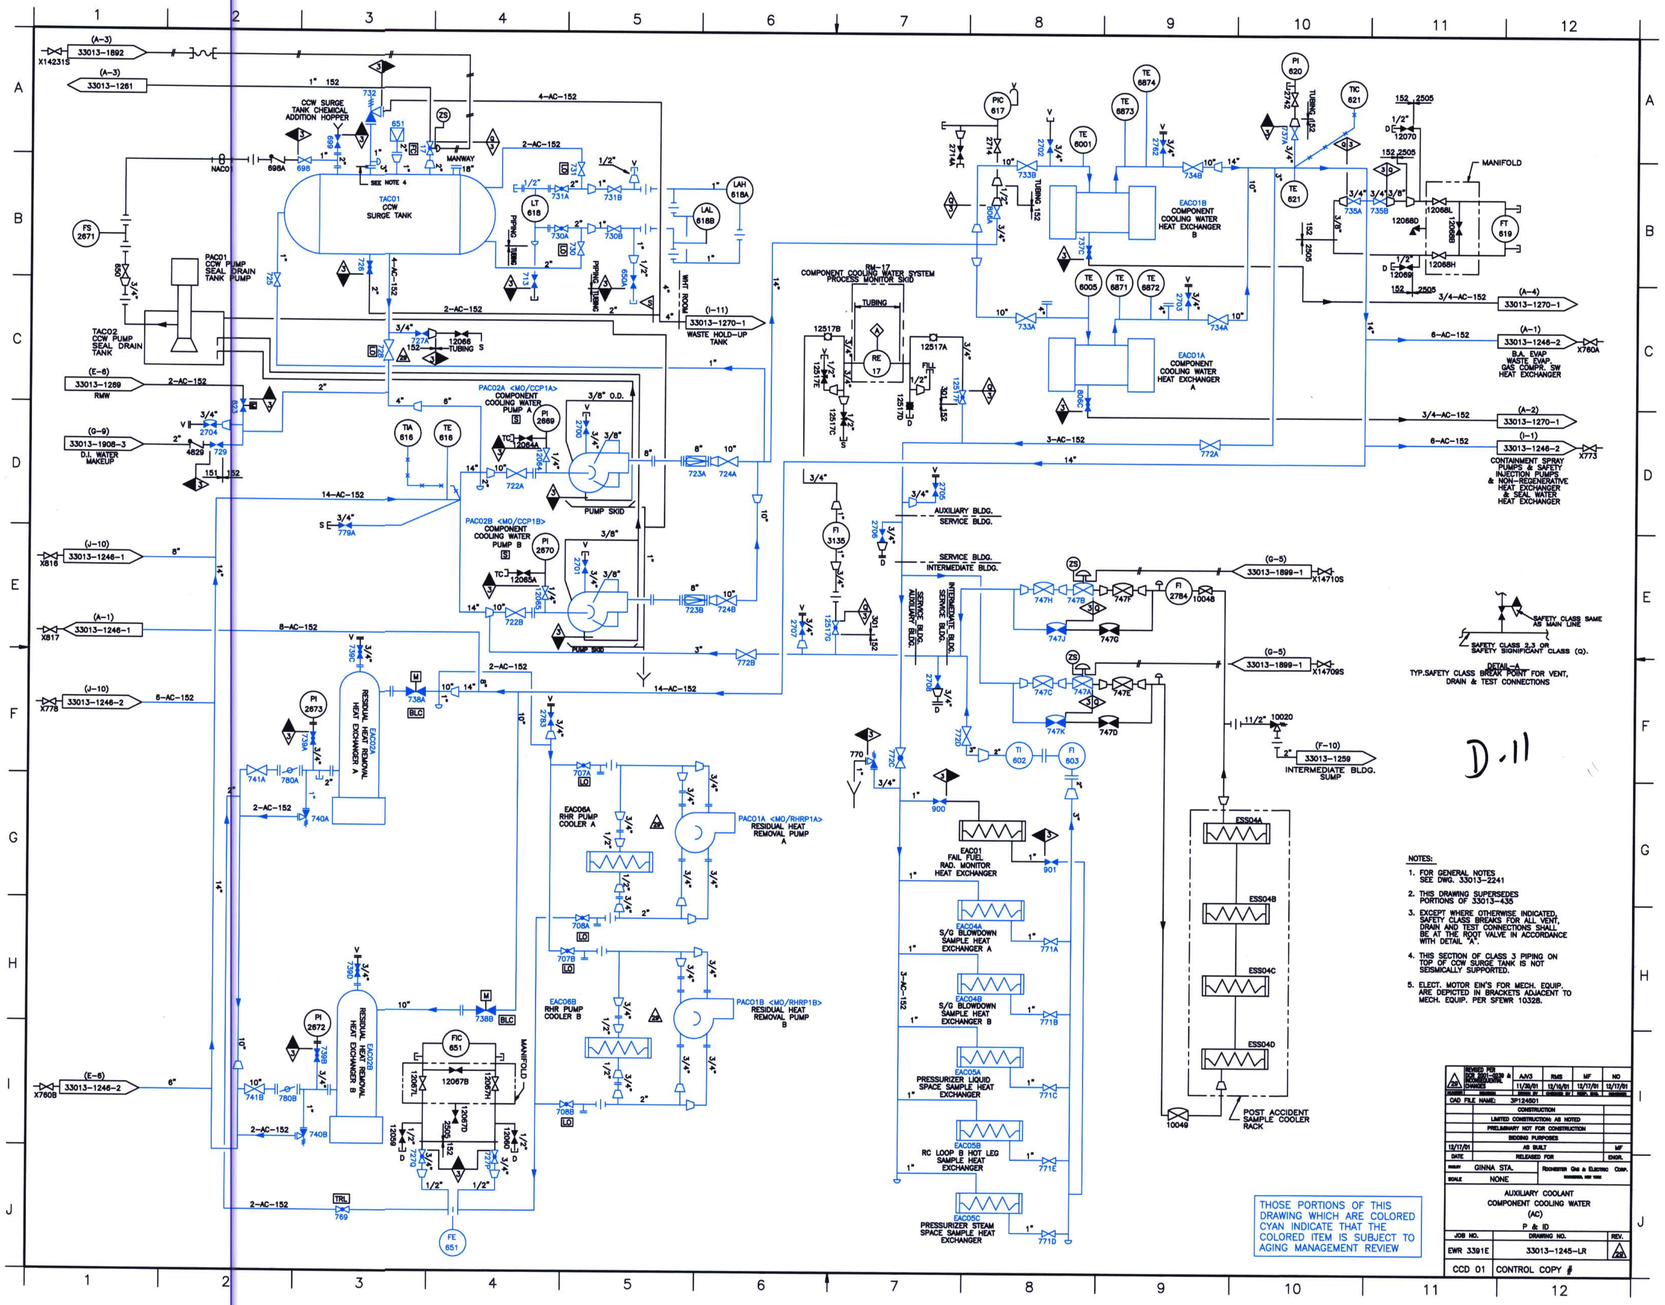
TAC01 CCW SURGE TANK
CCW SURGE TANK CHEMICAL ADDITION HOPPER
PAC01 CCW PUMP SEAL DRAIN TANK PUMP
TAC02 CCW PUMP SEAL DRAIN TANK
PAC02A <MO/CCP1A> COMPONENT COOLING WATER PUMP A
PAC02B <MO/CCP1B> COMPONENT COOLING WATER PUMP B
PUMP SKID
WASTE HOLD-UP TANK
RM-17 COMPONENT COOLING WATER SYSTEM PROCESS MONITOR SKID
EAC01B COMPONENT COOLING WATER HEAT EXCHANGER B
EAC01A COMPONENT COOLING WATER HEAT EXCHANGER A
MANIFOLD
B.A. EVAP WASTE EVAP. GAS COMPR. SW HEAT EXCHANGER
CONTAINMENT SPRAY PUMPS & SAFETY INJECTION PUMPS & NON-REGENERATIVE HEAT EXCHANGER & SEAL WATER HEAT EXCHANGER
AUXILIARY BLDG. SERVICE BLDG.
SERVICE BLDG. INTERMEDIATE BLDG.
INTERMEDIATE BLDG. SERVICE BLDG. AUXILIARY BLDG.
INTERMEDIATE BLDG. SUMP
EAC02A RESIDUAL HEAT REMOVAL HEAT EXCHANGER A
EAC02B RESIDUAL HEAT REMOVAL HEAT EXCHANGER B
EAC06A RHR PUMP COOLER A
EAC06B RHR PUMP COOLER B
PAC01A <MO/RHRP1A> RESIDUAL HEAT REMOVAL PUMP A
PAC01B <MO/RHRP1B> RESIDUAL HEAT REMOVAL PUMP B
EAC01 FAIL FUEL RAD. MONITOR HEAT EXCHANGER
EAC04A S/G BLOWDOWN SAMPLE HEAT EXCHANGER A
EAC04B S/G BLOWDOWN SAMPLE HEAT EXCHANGER B
EAC05A PRESSURIZER LIQUID SPACE SAMPLE HEAT EXCHANGER
EAC05B RC LOOP B HOT LEG SAMPLE HEAT EXCHANGER
EAC05C PRESSURIZER STEAM SPACE SAMPLE HEAT EXCHANGER
ESS04A
ESS04B
ESS04C
ESS04D
POST ACCIDENT SAMPLE COOLER RACK
SAFETY CLASS SAME AS MAIN LINE
SAFETY CLASS 2,3 OR SAFETY SIGNIFICANT CLASS (c).
DETAIL A
TYP.SAFETY CLASS BREAK POINT FOR VENT, DRAIN & TEST CONNECTIONS
D.11
NOTES:
1. FOR GENERAL NOTES SEE DWG. 33013-2241
2. THIS DRAWING SUPERSEDES PORTIONS OF 33013-435
3. EXCEPT WHERE OTHERWISE INDICATED, SAFETY CLASS BREAKS FOR ALL VENT, DRAIN AND TEST CONNECTIONS SHALL BE AT THE ROOT VALVE IN ACCORDANCE WITH DETAIL "A".
4. THIS SECTION OF CLASS 3 PIPING ON TOP OF CCW SURGE TANK IS NOT SEISMICALLY SUPPORTED.
5. ELECT. MOTOR EIN'S FOR MECH. EQUIP. ARE DEPICTED IN BRACKETS ADJACENT TO MECH. EQUIP. PER SFDWR 10328.
THOSE PORTIONS OF THIS DRAWING WHICH ARE COLORED CYAN INDICATE THAT THE COLORED ITEM IS SUBJECT TO AGING MANAGEMENT REVIEW
AUXILIARY COOLANT
COMPONENT COOLING WATER
(AC)
P & ID
GINNA STA.
NONE
ROCHESTER GAS & ELECTRIC CORP.
EWR 3391E
33013-1245-LR
CCD 01
CONTROL COPY #